
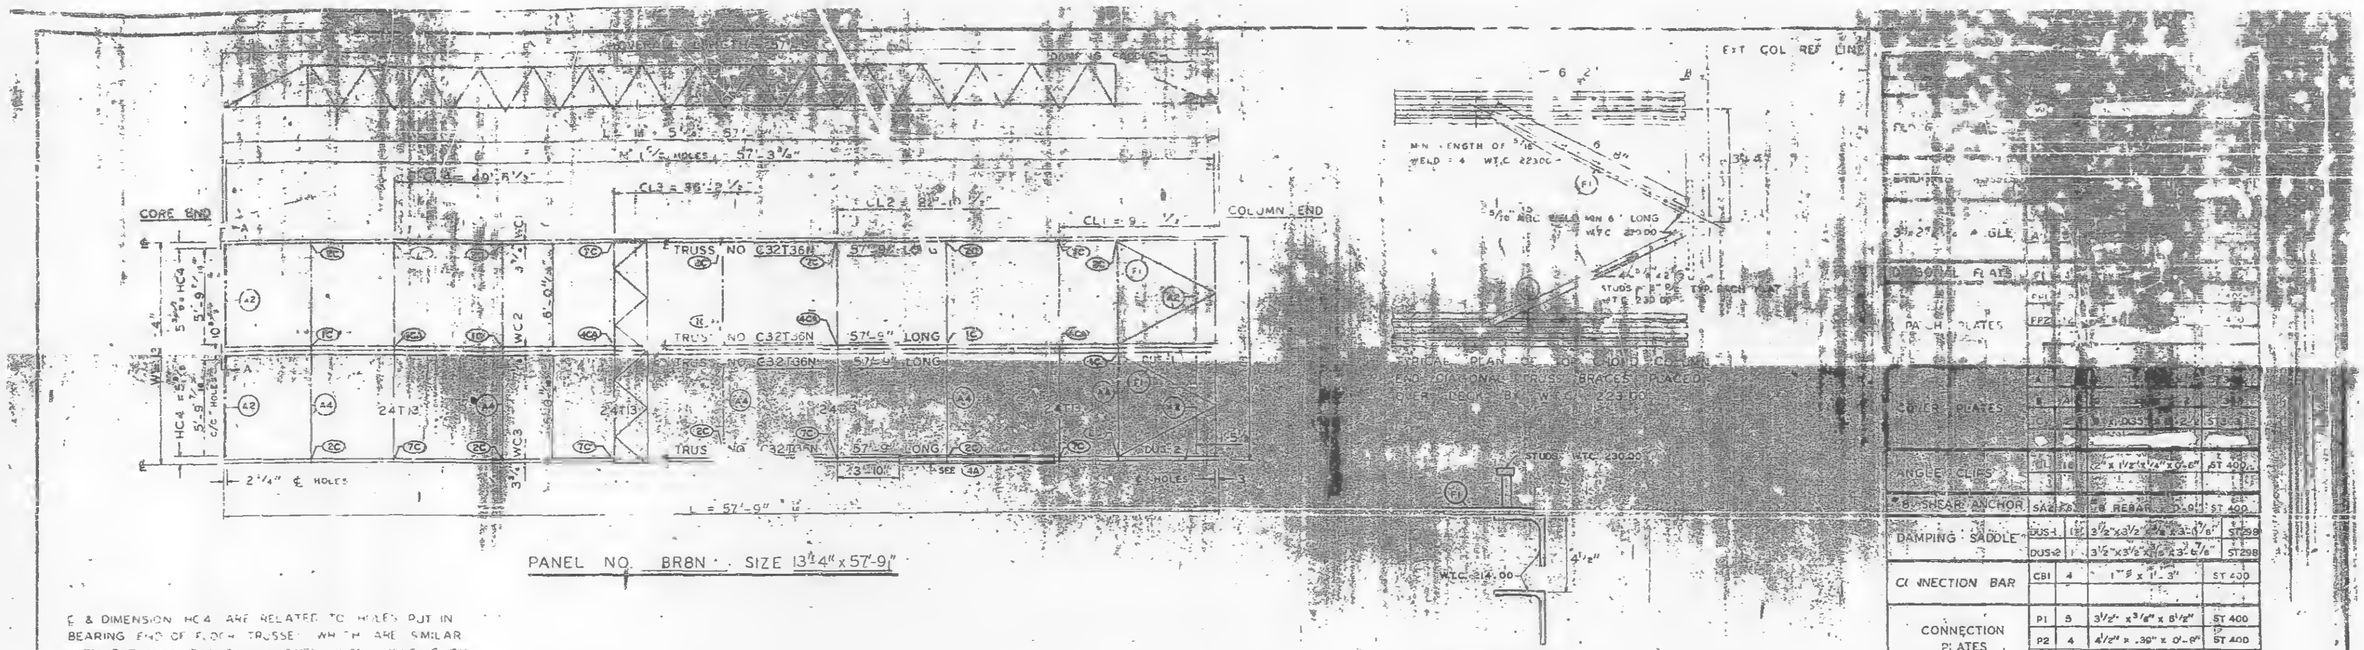



PANEL NO. BR8N · SIZE 13¾"x57'-9"

COVER PLATES				
ANGLE CLIPS				
BUSHSAR ANCHOR	SA2	#8	#8 REBAR - 0'-9"	ST 400
DAMPING SADDLE	DUS-1	1	3½"x3½"x⅜" x 3'-0⅞"	ST 298
	DUS-2	1	3½"x3½"x⅜" x 3'-6⅞"	ST 298
CONNECTION BAR	CB1	4	1"-5 x 1'-3"	ST 400
CONNECTION PLATES	P1	8	3½" x 3/8" x 8½"	ST 400
	P2	4	4½" x .38" x 0'-8"	ST 400
	P3	4	4½" x .38" x 1'-0"	ST 400

℄ & DIMENSION HC4 ARE RELATED TO HOLES PUT IN BEARING END OF FLOOR TRUSSES WHICH ARE SIMILAR WITH BUT NOT EXACTLY ALIGNED WITH HOLE C ON THE COLUMN CLIPS & BRACES

CLIP ANGLE LOCATION FOR DIAGONAL FLATS 4½" ABOVE COLUMN CLIPS FOR TRUSS BEARING

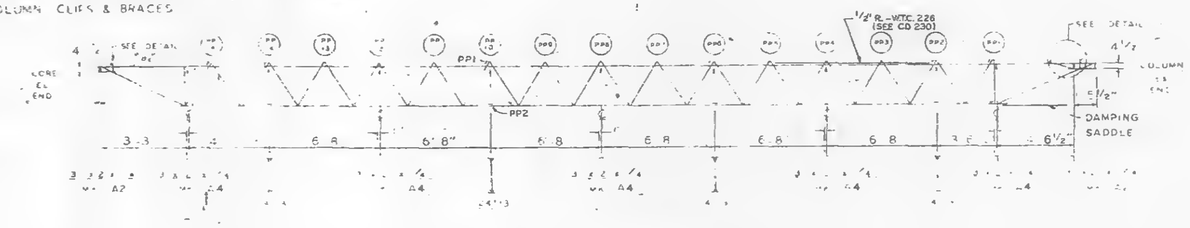


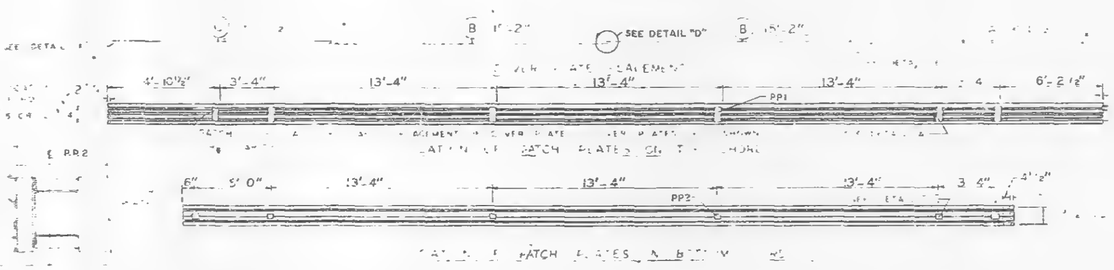

NUMBERS AND LETTERS IN ELLIPSES ie., (1C), INDICATE CONNECTION DETAILS SHOWN ON SHEET CD 201, CD 202 OR CD 230.

NO.	DATE	REVISION	BY

PER SHAG 3 10.15-68
SHAG 15,16,39 & 41 7-22-68
SHAG 3.1 1-3-69
1-6-69
SHAG 55 1-6-69
SHAG 32 1-6-69
SHAG 6 7-22-68

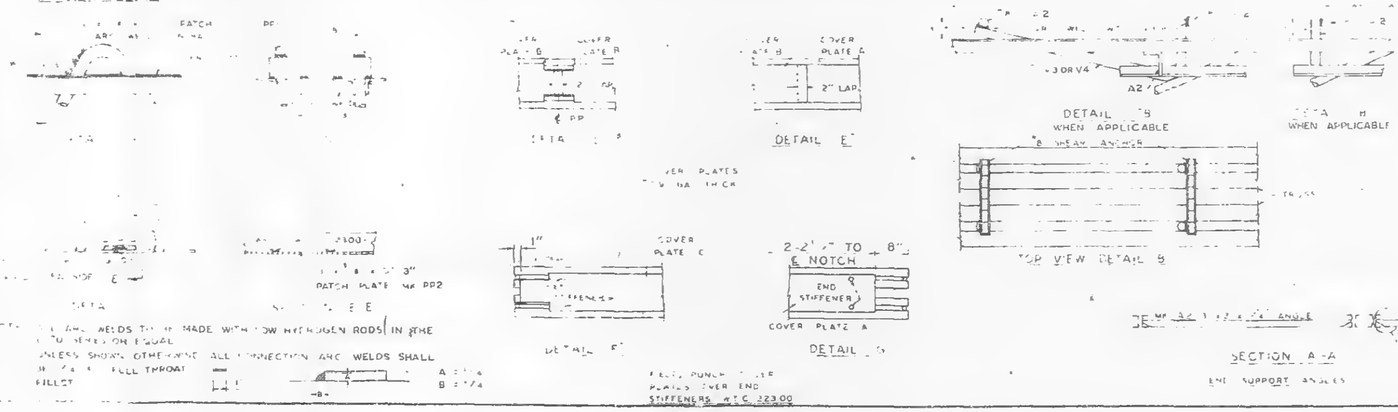

WELDS TO BE MADE WITH LOW HYDROGEN RODS IN THE FLAT POSITION UNLESS SHOWN OTHERWISE ALL CONNECTION AND WELDS SHALL BE FULL THROAT FILLET

A = ¼
B = ¼

FLOOR PANEL DETAILS FOR WORLD TRADE CENTER N Y C FOR THE PORT OF NEW YORK AUTHORITY

BLDG A FLOORS 44 (SOUTH ONLY)

PANEL BR8N 5'-4" x 57'-9"

FABRICATION BY ACLEDE STEEL COMPANY

FABRICATED AT MADISON, ILLINOIS

DESIGN DRAWING NO 7 293-55 PLATE

APPROVED FOR FABRICATION BY FOR PORT A — DATE 4/22/69

DRAWN BY — DATE APRIL 1, 1969

APPROVED FOR FABRICATION BY FOR FABRICATOR — DATE

CHECKED BY TM CHURA — DATE APRIL 1, 1969 — IN CHARGE OF PROD. DEV.

RETAINED BY [illegible]

FABRICATION WT. NO WT. 221

SHEET NO FP BR8N