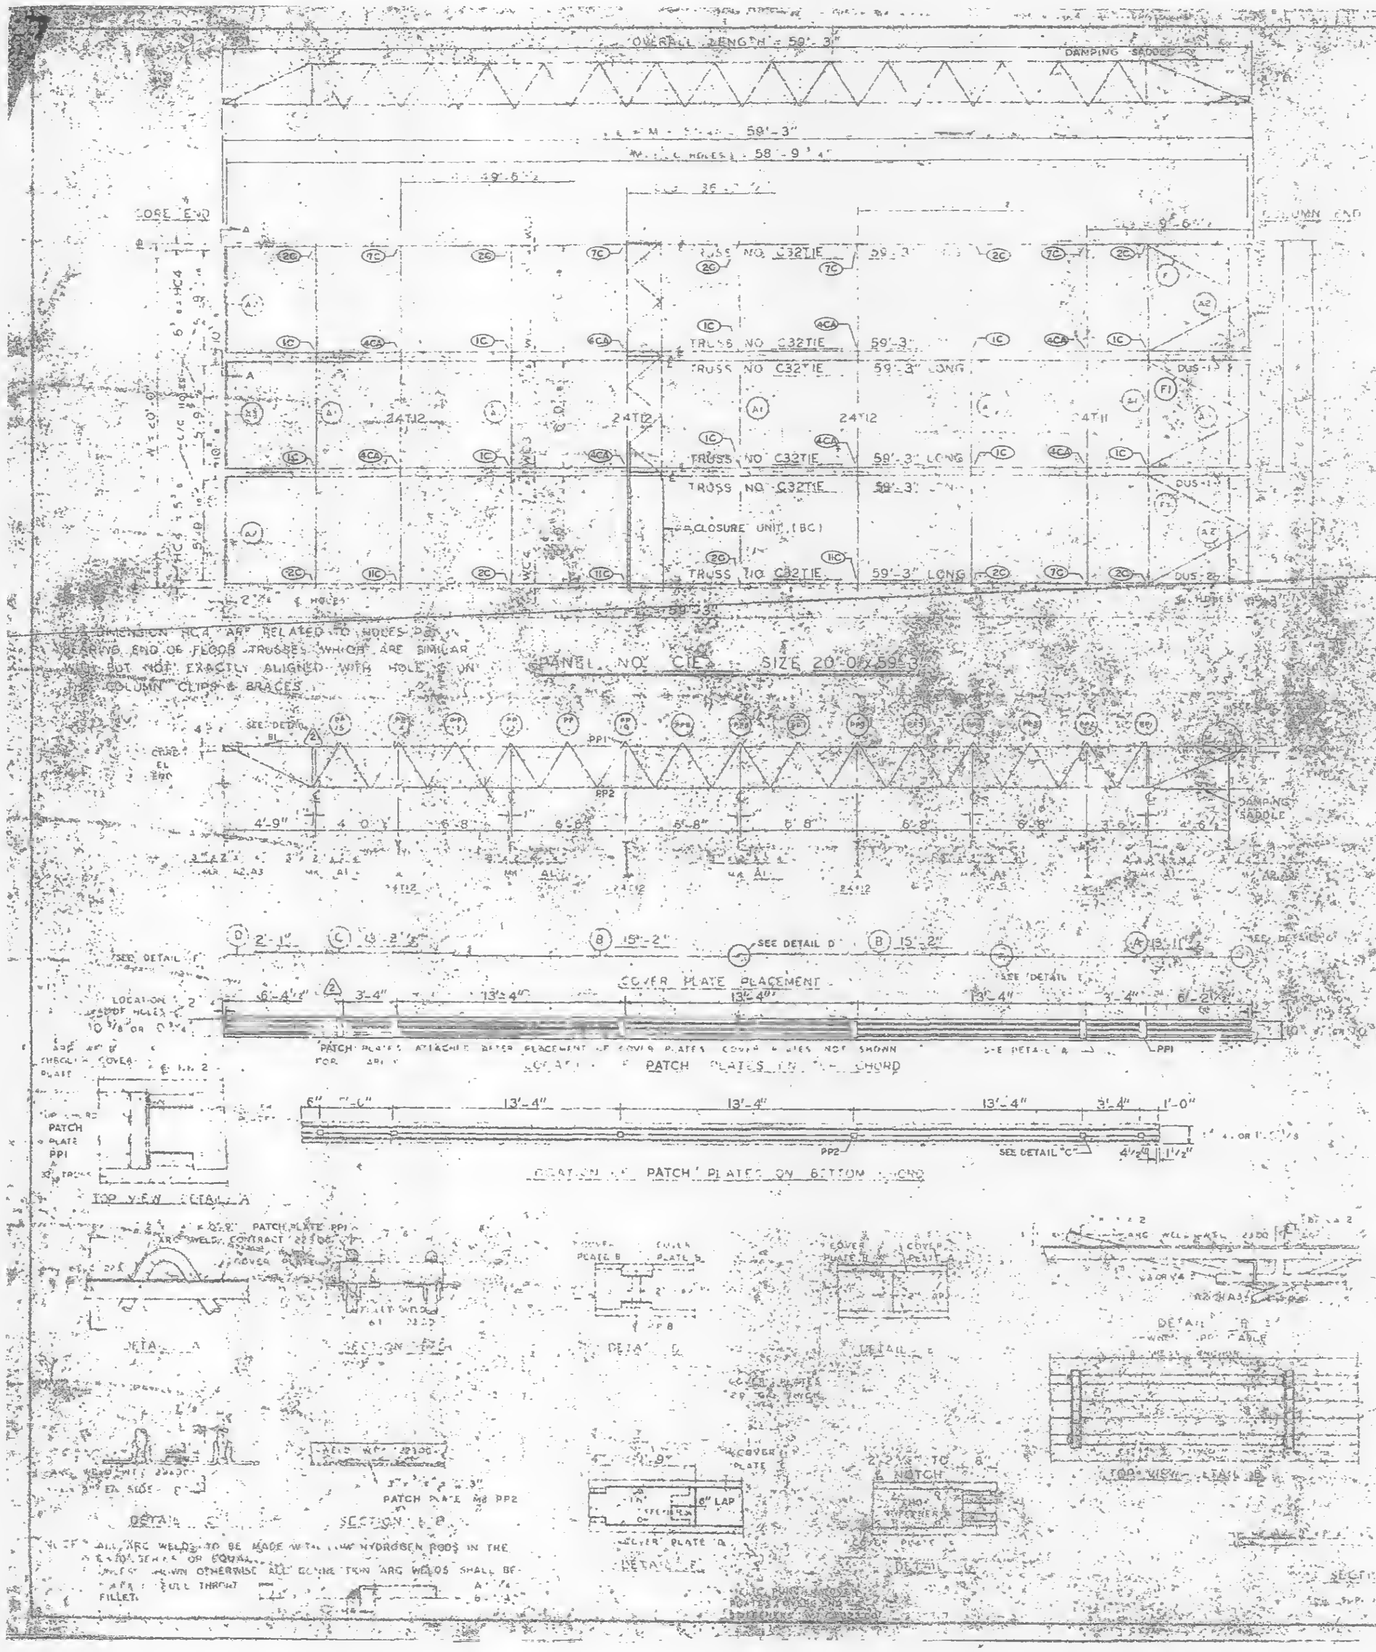


REQUIRED MATERIAL PER PANEL				
MATERIAL	MK	PCS	SIZE	REF. DRWG.
FLOOR TRUSES	T1E	6	TYPE - 59'-3"	SEE NOTE
	T1	1	24T12 - 59'-3"	S-212
	T12	3	24T12 - 59'-3"	S-212
ANGLE	A1	5	3 x 2½ x ¼ x 9"	ST 403
	A2	4	3 x 2½ x ¼ x 5'-1"	ST 403
	A3	2	3 x 2½ x ¼ x 4'-4"	ST 403
DIAGONAL FLATS				ST 402
PATCH PLATES	PP1	18		ST 400
	PP2	18	9" x 1'-3"	ST 400
COVER PLATES	A	3	9" x 0'-11½" x ⅜"	ST 403
	B	6	9" x 0'-11½" x ⅜"	ST 403
	C	3	9" x 0'-11½" x ⅜"	ST 403
	D	3	9" x 0'-11½" x ⅜"	ST 403
ANGLE CLIPS	C1	21	2½" x 2½" x ¼" x 0'-6"	ST 400
⅞" SHEAR ANCHOR	SA2	9	⅞" DIAM. x 0'-9"	ST 400
DAMPING SADDLE	DS1	2	3'-0" x 2'-0" x 5'-8 5/8"	ST 256
	DS2	1	3'-0" x 2'-0" x 5'-8 5/8"	ST 256
CONNECTION BAR	CB1	4	1" x 3" x 1'-3"	ST 400
CLOSURE UNIT	BC	3	2 - 3 x 2½ x ½" x 1'-0"	ST 212
			2 - 3 x 2½ x ½" x 2'-0"	ST 212
CONNECTION PLATES	P1	5	3½" x 6" x 0'-8⅛"	ST 400
	P2	4	4½" x .39" x 0'-9"	ST 400
	P3	1	4½" x .39" x 1'-0"	ST 400

STUDS @ T.C. 20.00
W.T.C. 214.00
CLIP ANGLE LOCATION FOR DIAGONAL FLATS 4½" ABOVE COLUMN CLIPS FOR TRUSS BEARING.
TYP. EACH FLAT

LETTERS AND NUMBERS IN ELLIPSES; ie. (1C) INDICATE CONNECTION DETAILS SHOWN ON SHEET CD 201, CD 202 OR CD 204.

NO.	DATE	REVISION	BY
2	6-6-69	AS NOTED	G.D.C.
1	7-17-68	GENERAL	T.M.C.

AB1	9-15-68
AB4	7-22-68
AB4 A1	7-22-68
AB4 A2	1-6-69
AB4 A3	7-22-68
AB4 B	7-22-68
AB4 A4	10-15-68

FLOOR PANEL DETAILS
FOR
WORLD TRADE CENTER - N.Y.C.
FOR
THE PORT OF NEW YORK AUTHORITY

BLDG. A (27) 10-11 NORTH & SOUTH
PANEL TYPE 3-3

FABRICATION BY LEVEDI STEEL COMPANY
ERECTED BY WALSH CONSTRUCTION
APPROVED FOR FABRICATION BY [illegible] DATE
APPROVED FOR ERECTION BY [illegible] DATE
DESIGN DRAWING NO. AB3-1 SHEET
DRAWN BY DATE APRIL 10, 1968
CHECKED BY J.B.PAUL IN CHARGE OF DRWG. DES. DATE APRIL 10, 1968
FABRICATION CONT. NO. W.C. 321
SHEET NO. OF SHTS.