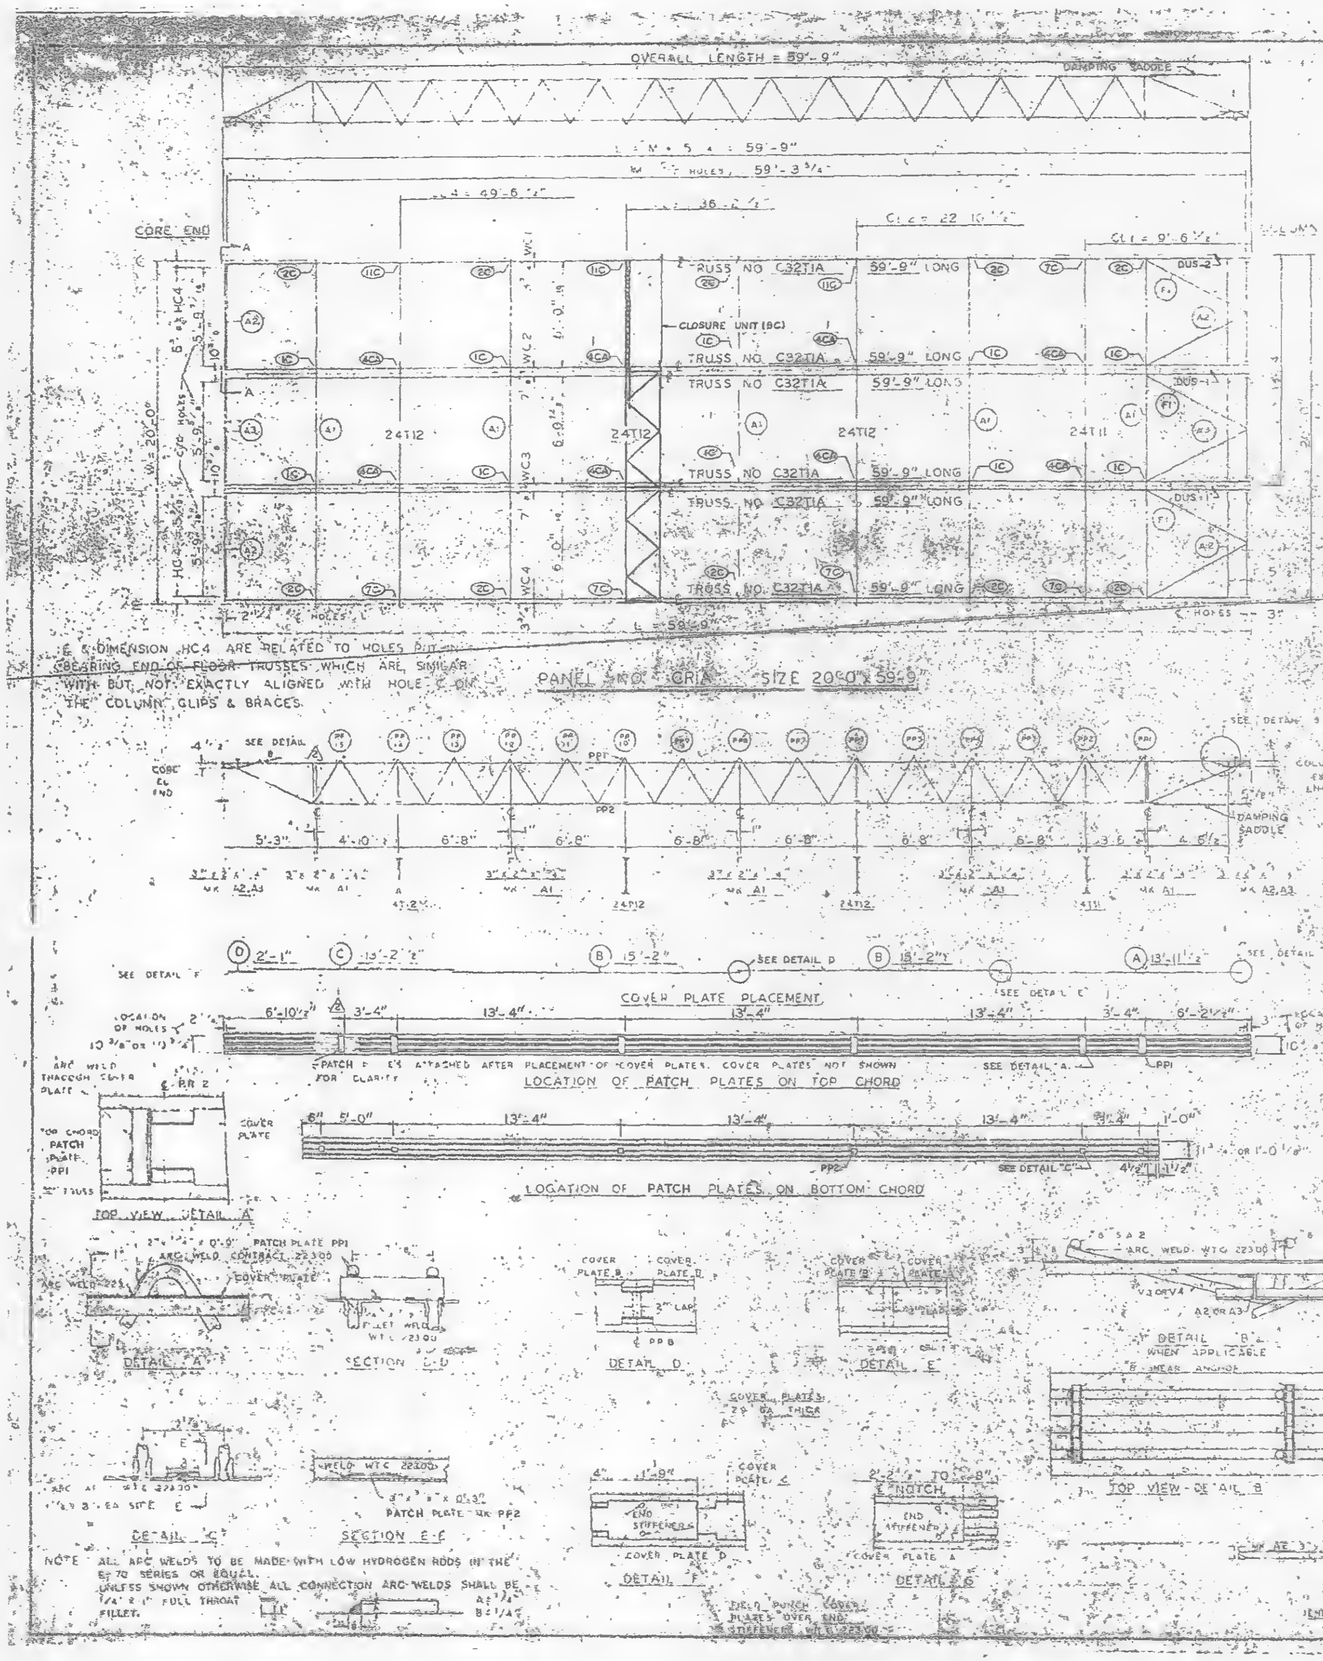


REQUIRED MATERIAL PER PANEL

MATERIAL	MK	PCS	SIZE	SCH. DRWG.
FLOOR TRUSSES	T A	6	C32T1A - 59'-9"	C32T1A
GIRDER TRUSSES	T1	1	24T11 - 19'-11"	
	T12	3	24T12 - 19'-11"	BT212
3"x2½"x¼" ANGLE	A1	5	3"x2½"x¼" x 19'-11"	ST 403
	A4	4	3"x2½"x¼" x 5'-11⅞"	ST 403
	A41	2	3"x2½"x¼" x 5'-11¾"	ST 403
3"x2½"x5/16" ANGLE	F1	5	3"x2½"x5/16" x 8'-6"	ST 402
PATCH PLATES	PP1	18	2'-6" x 1'-4" x 3/8"	ST 400
	PP2	18	1'-5" x 1'-3" x 3/8"	ST 400
COVER PLATES	A	3	9"x0'-10⅝"x 3/4"	ST303
	B	6	9"x0'-10⅝"x 5/8"	ST303
	C	3	9"x 0'-11⅝"x 3/4"-2 1/8"	ST303
	D	3	9"x 0'-11⅝"x 2'-1"	ST303
ANGLE CLIPS	C1	21	2"x1½"x¼"x 0'-6"	ST 400
#8 SHEAR ANCHOR	SA8	12	#8 REBAR x 9'-9"	ST 400
DAMPING SADDLE	DUS-2	2	3½"x3½"x⅜"x3'-8⅞"	ST298
	DUS-2	1	3½"x3½"x⅜"x3'-8⅞"	ST298
CONNECTION BAR	CB1	4	1"x1'-3"	ST 400
CLOSURE UNIT	BC	3	2"x1½"x¼"x .230 x 6'-6½"	BT212 CD 204
CONNECTION PLATES	P1	5	3½"x⅜"x 0'-8½"	ST 400
	P2	4	4½"x.39"x 0'-9"	ST 400
	P3	1	4½"x.39"x 1'-0"	ST 400

NO.	DATE	REVISION	BY
2	5-6-69	AS NOTED	G.D.C.
1	7-17-68	GENERAL	T.M.C.

2 REF D-WC
- 7-AB3-3 10-15-68
- AB4-4 7-22-68
- AB4-41 7-22-68
- 1A-24 1-6-69
- AB3-2 3-3-68
- AB1-2 7-22-68
- AB6-6,7 7-22-68
- 7-AB4-42 10-15-68

FLOOR PANEL DETAILS
FOR
WORLD TRADE CENTER - N.Y.C.
FOR
THE PORT OF NEW YORK AUTHORITY

BLDG. A FLOORS 24, 26-38 (NORTH & SOUTH) 49-58, 60-66, 68 (NORTH) PANEL CRIA - SIZE 59'-9" 2

BLDG. B FLOORS 14-24, 26-38 (EAST & WEST) 49-58, 60-[illegible] 2

FABRICATION BY LACLEDE STEEL COMPANY

FABRICATED AT MADISON, ILLINOIS		DESIGN. DRAWING NO. 7-AB3-8 4-1-68	PLATE
APPROVED FOR FABRICATION BY James White FOR FABRICATOR	DATE 7/2/68	DRAWN BY DATE APRIL 10, 1968	
APPROVED FOR FABRICATION BY FOR FABRICATOR	DATE	CHECKED BY J.R.PAUL DATE APRIL 10, 1968	IN CHARGE OF SHOP DEV.
DETAILED		FABRICATION CONT. NO. W.T.C. 221	SHEET NO. FP-CRIA