


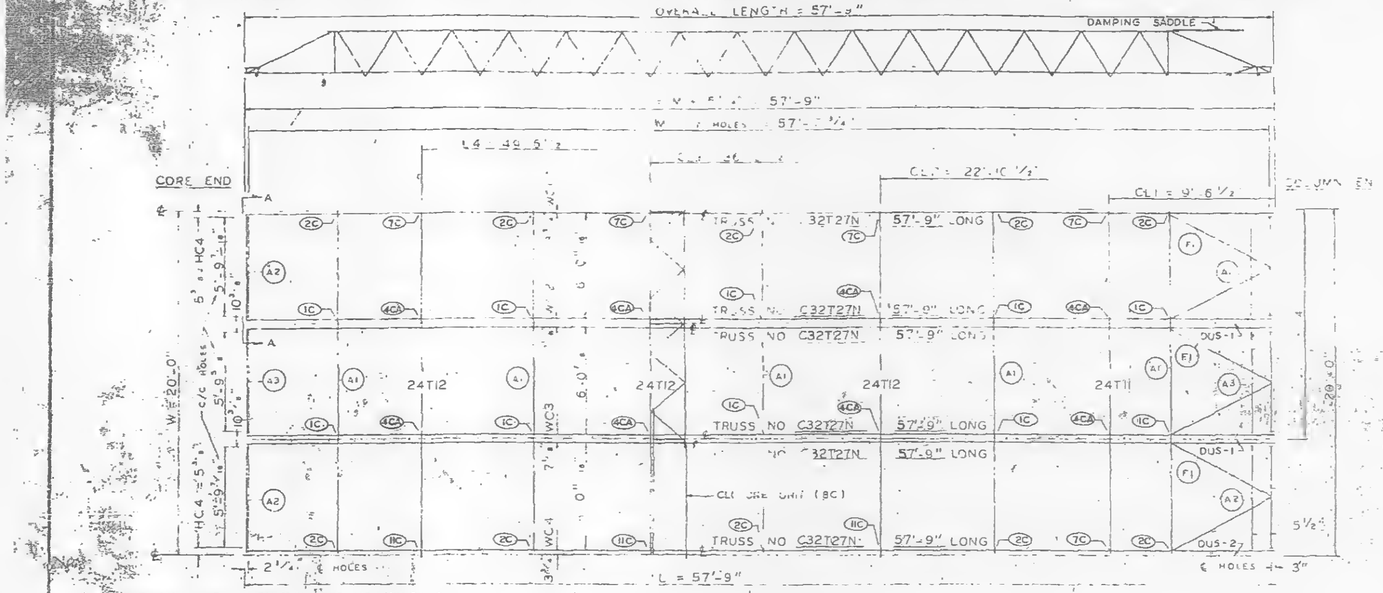



℄ & DIMENSION HC4 ARE RELATED TO HOLES PUT IN BEARING END OF FLOOR TRUSSES WHICH ARE SIMILAR WITH BUT NOT EXACTLY ALIGNED WITH HOLE ℄ ON THE COLUMN CLIPS & BRACES


PANEL NO C3N SIZE 20'-0"x57'-9"

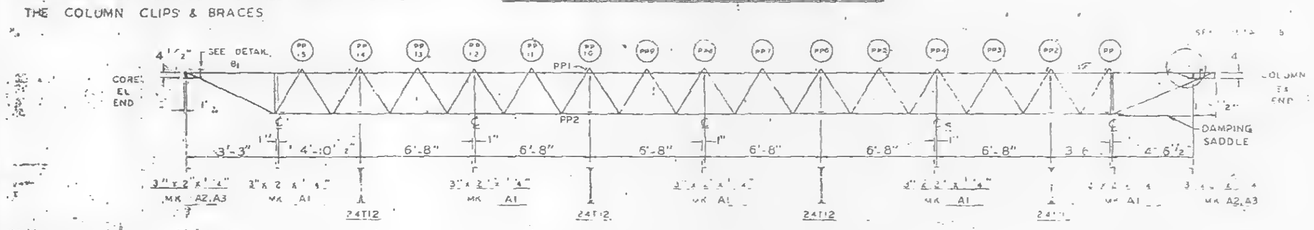


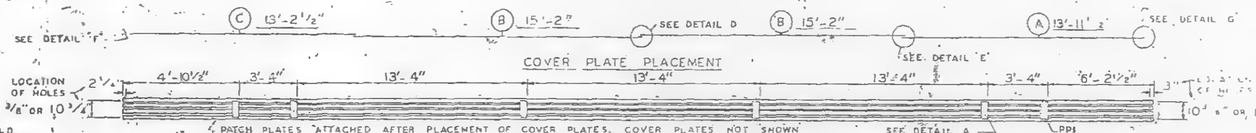


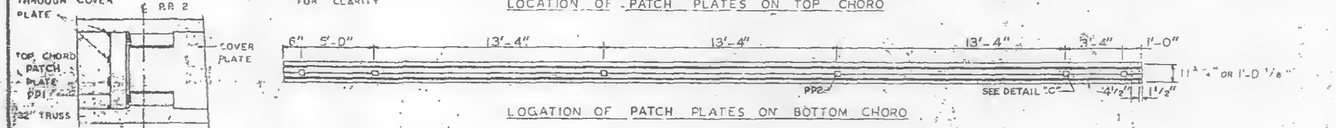

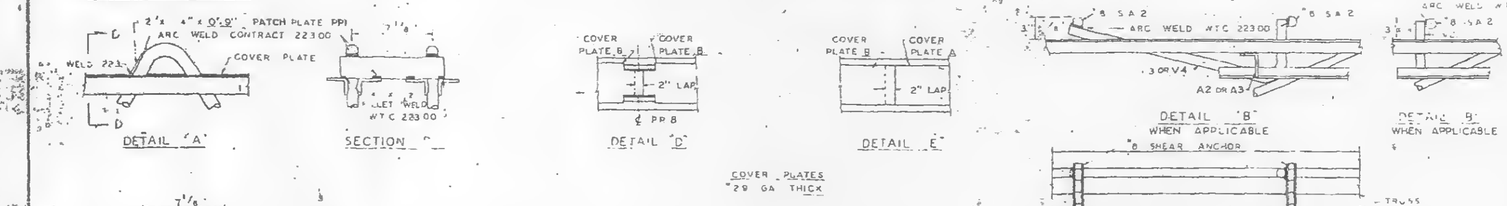

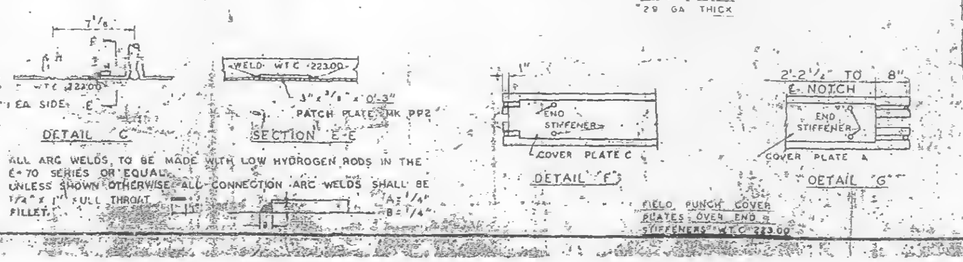

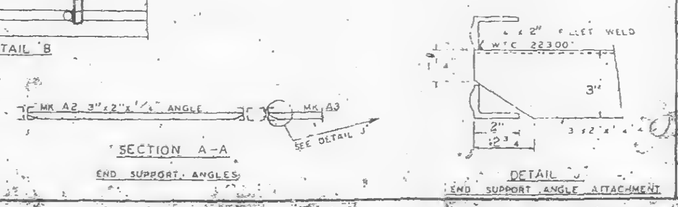

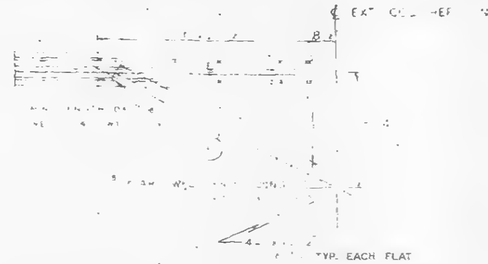

REQUIRED MATERIAL PER PANEL				REF. DRWG.
MATERIAL	MK	PCS	SIZE	
	T27N	4	T27N 57'-9"	ST227N
	T12	3	24T12 - 9'-11"	BT212
	A1	9	3 x 2 x 1/4 x 19'-11"	ST 403
	A2		3 x 2 x 1/4 x 5'-11"	ST 403
	A3	2	3 x 2 x 1/4 x 5'-11"	ST 403
	F1		2 x 2 x 1/8	ST 402
	PP1	18	4 x 4 x 1/2	ST 400
PATCH PLATES	PP2	18	3" x 3 x 4 x 0'-3"	ST 400
COVER PLATES	A	3	9"x 0.135"x 13'-11 1/2"	ST303
	B	6	9"x 0.135"x 15'-2"	ST303
	C	3	9" x .0135"x 13'-2 1/2"	ST303
ANGLE CLIPS	CI	21	2"x1 1/2"x 1/4" x 0'-6"	ST 400
5/8" ANCHOR	SAZ	9	5/8" REBAR x 0'-9"	ST 400
DAMPING SADDLE	DUS-1	2	3 1/2"x3 1/2"x 3/8"x3'-6 7/8"	ST298
	DUS 2	1	3 1/2 x 3 1/2"x 3/8"x 3'-6 7/8"	ST298
CONNECTION BAR	CBI	4	1"ø x 1'-3"	ST 400
CLOSURE UNIT	BC	3	2"x 1 1/2"x 1 1/4"x	BT212
			230 x 6'-6 1/2"	CD204
CONNECTION PLATES	PI	5	3 1/2" x 3/8" x 0'-8 1/2"	ST 400
	F2	4	4 1/2" x .39" x 0'-9"	ST 400
	P3	1	4 1/2" x .39" x 1'-0"	ST 400

LETTERS AND NUMBERS IN ELLIPSES, ie., (1C), INDICATE CONNECTION DETAILS SHOWN ON SHEET CD 201, CD 202 OR CO 204.

NO.	DATE	REVISION	BY

REF DRWG		
7-AB4-3	10-15-68	
7-AB4-15 & 16	7-22-68	
7 AB4-41	7-22-68	
SA 124	1-6-69	
7-AB3-45	1-6-69	
7 AB1-24	1-6-69	
AB2-5 & 7	7-22-68	
7-AB4-42	10-15-68	

FLOOR PANEL DETAILS
FOR
WORLD TRADE CENTER - N.Y.C.
FOR
THE PORT OF NEW YORK AUTHORITY

44 (EAST)

PANEL C3N - 20'-0" x 57'-9"

FABRICATION BY LACLEDE STEEL COMPANY
FABRICATED AT MADISON, ILLINOIS
DESIGN DRAWING NO 7-AB3-45 PLATE
APPROVED FOR FABRICATION BY [illegible] FOR PONYA DATE 7/31/69
DRAWN BY [illegible] DATE APRIL 28, 1969
APPROVED FOR FABRICATION BY FOR FABRICATOR DATE
CHECKED BY T.M.CHURA DATE APRIL 28, 1969
IN CHARGE OF PROD DEV
DETAILS [illegible] WORK
FABRICATION CONT. NO. W.T.C 221
SHEET NO FP C3N