
LACLEDE STEEL COMPANY SAINT LOUIS, MISSOURI

DRAWING NO. D102 SUBJECT WORLD TRADE CENTER TOWERS
BY L.J.S. DATE 2-6-67 THE PORT OF NEW YORK AUTHORITY
CHKD. BY A.C.W DATE 2-7-67

TRUSS SECTION COMPONENTS
TRUSS ANGLE SECTIONS
DESIGN SECTION PROPERTIES

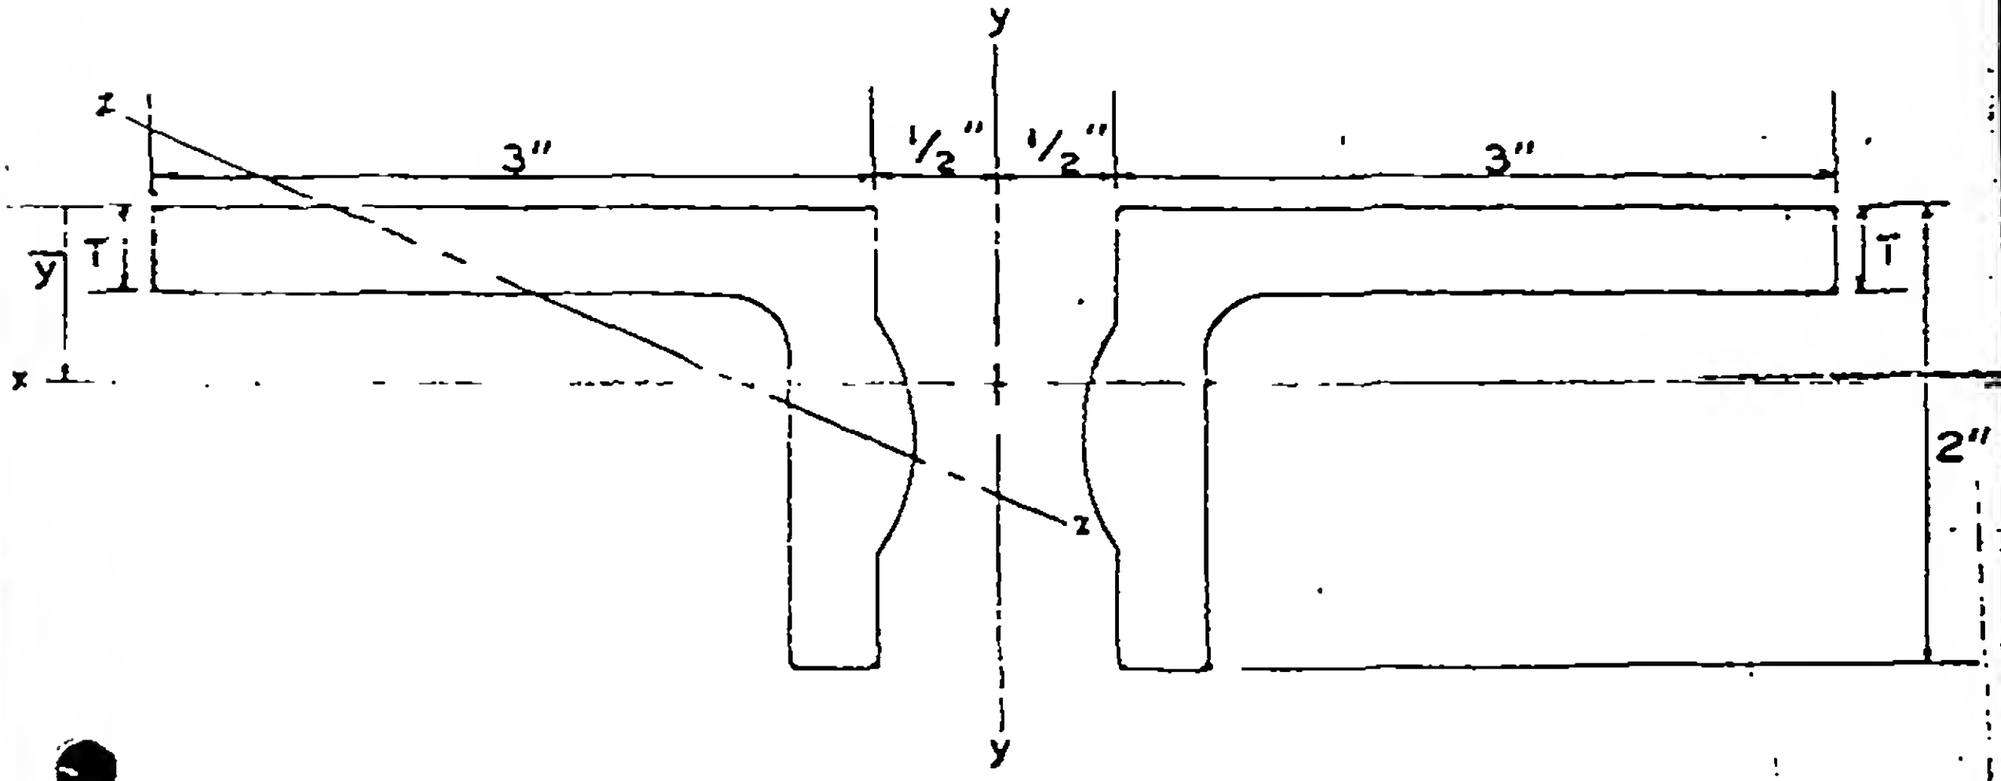

3" x 2" x T

T					
AREA					
$\bar{y}$					
I_x					
I_y					
r_x					
r_y					
r_z (ONE ANGLE)					
LBS / FT (TWO ANGLES)	11.24	12.43			