
SKILLING - HELLE - CHRISTIANSEN - ROBERTSON  Structural & Civil Engineers

PROJECT THE WORLD TRADE CENTER | TITLE FLOOR PANEL BR1 | DATE 10·20·67

REVISIONS

1-3-68
1-26-68
2-15-68
4-1-68
7-22-68
10-15-68

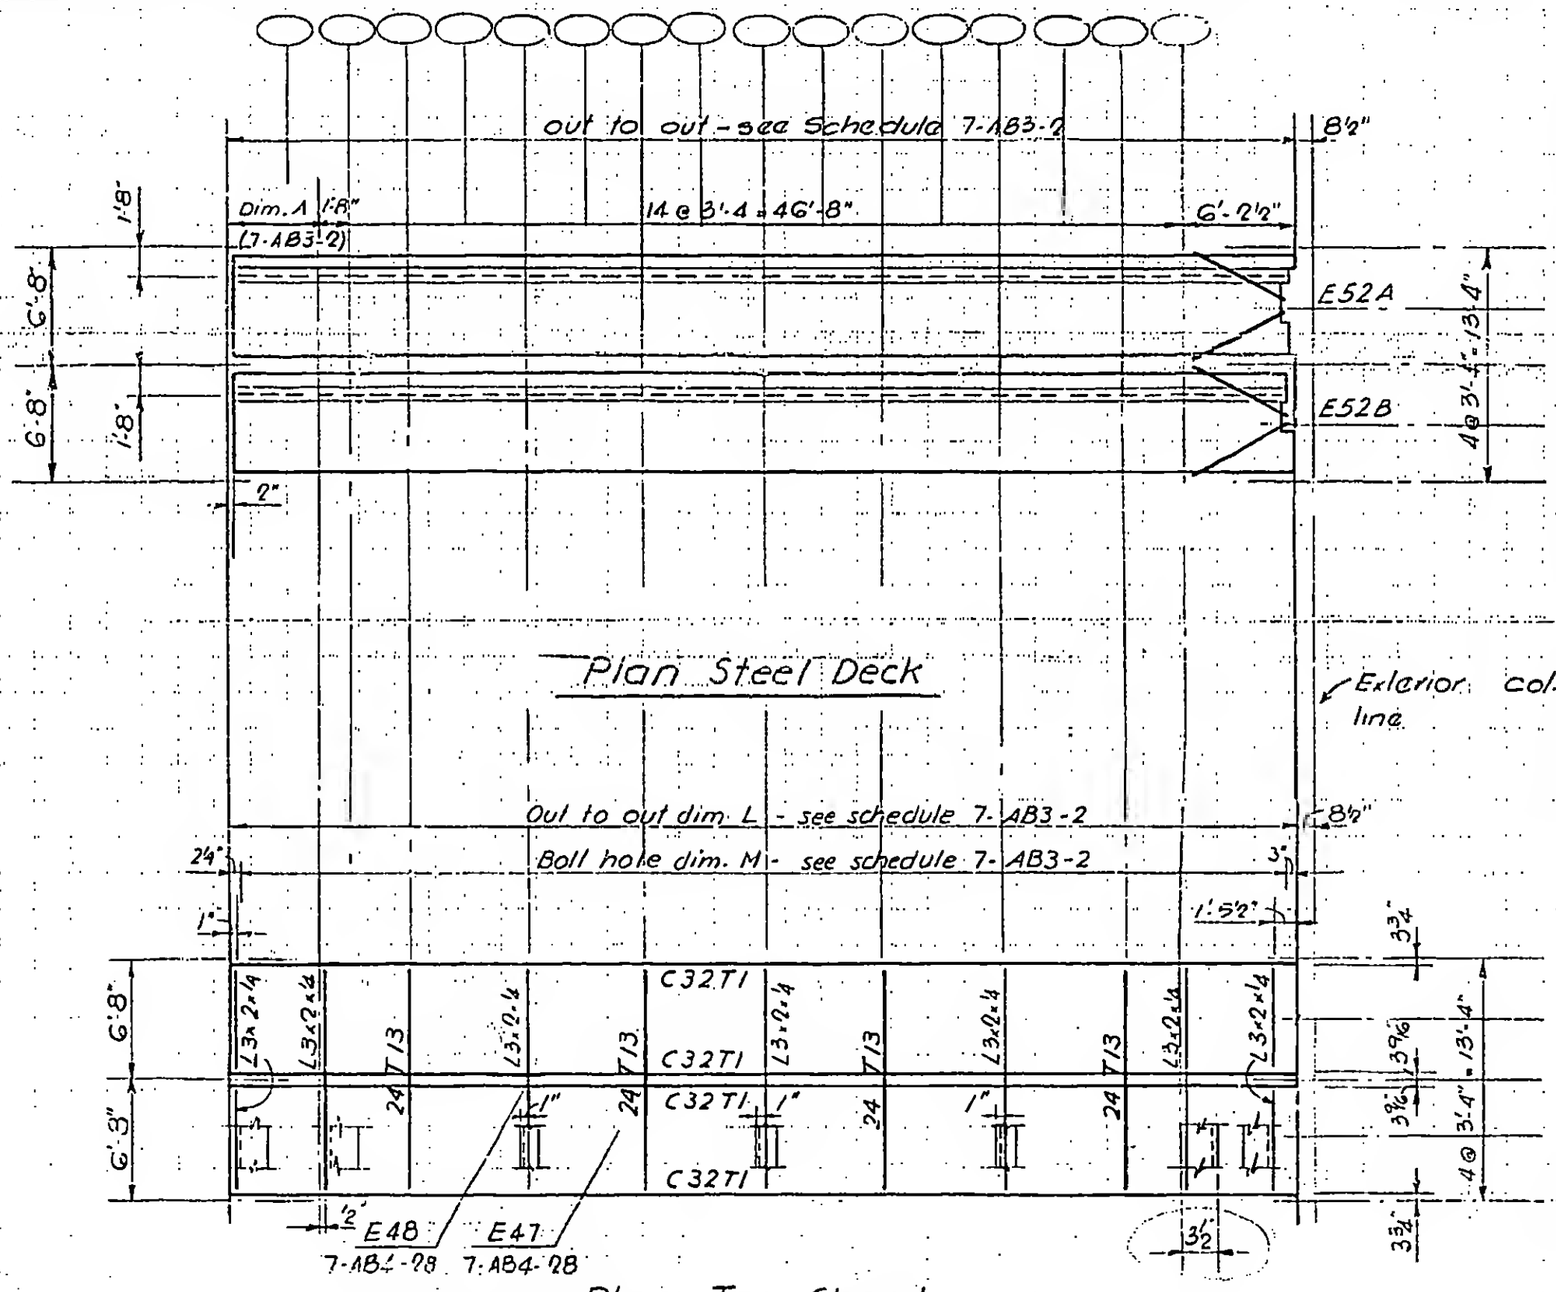


LICENSED PROFESSIONAL ENGINEER LESLIE E. ROBERTS No. 34310 UNIVERSITY OF THE STATE

7-AB3-6

28