
SKILLING - HELLE - CHRISTIANSEN - ROBERTSON Structural & Civil Enginoors

PROJECT THE WORLD TRADE CENTER | TITLE FLOOR PANEL 6R1 | DATE 10-20-67

REVISIONS

1-3-68
1-26-68
4-1-68
5-10-68
7-22-68

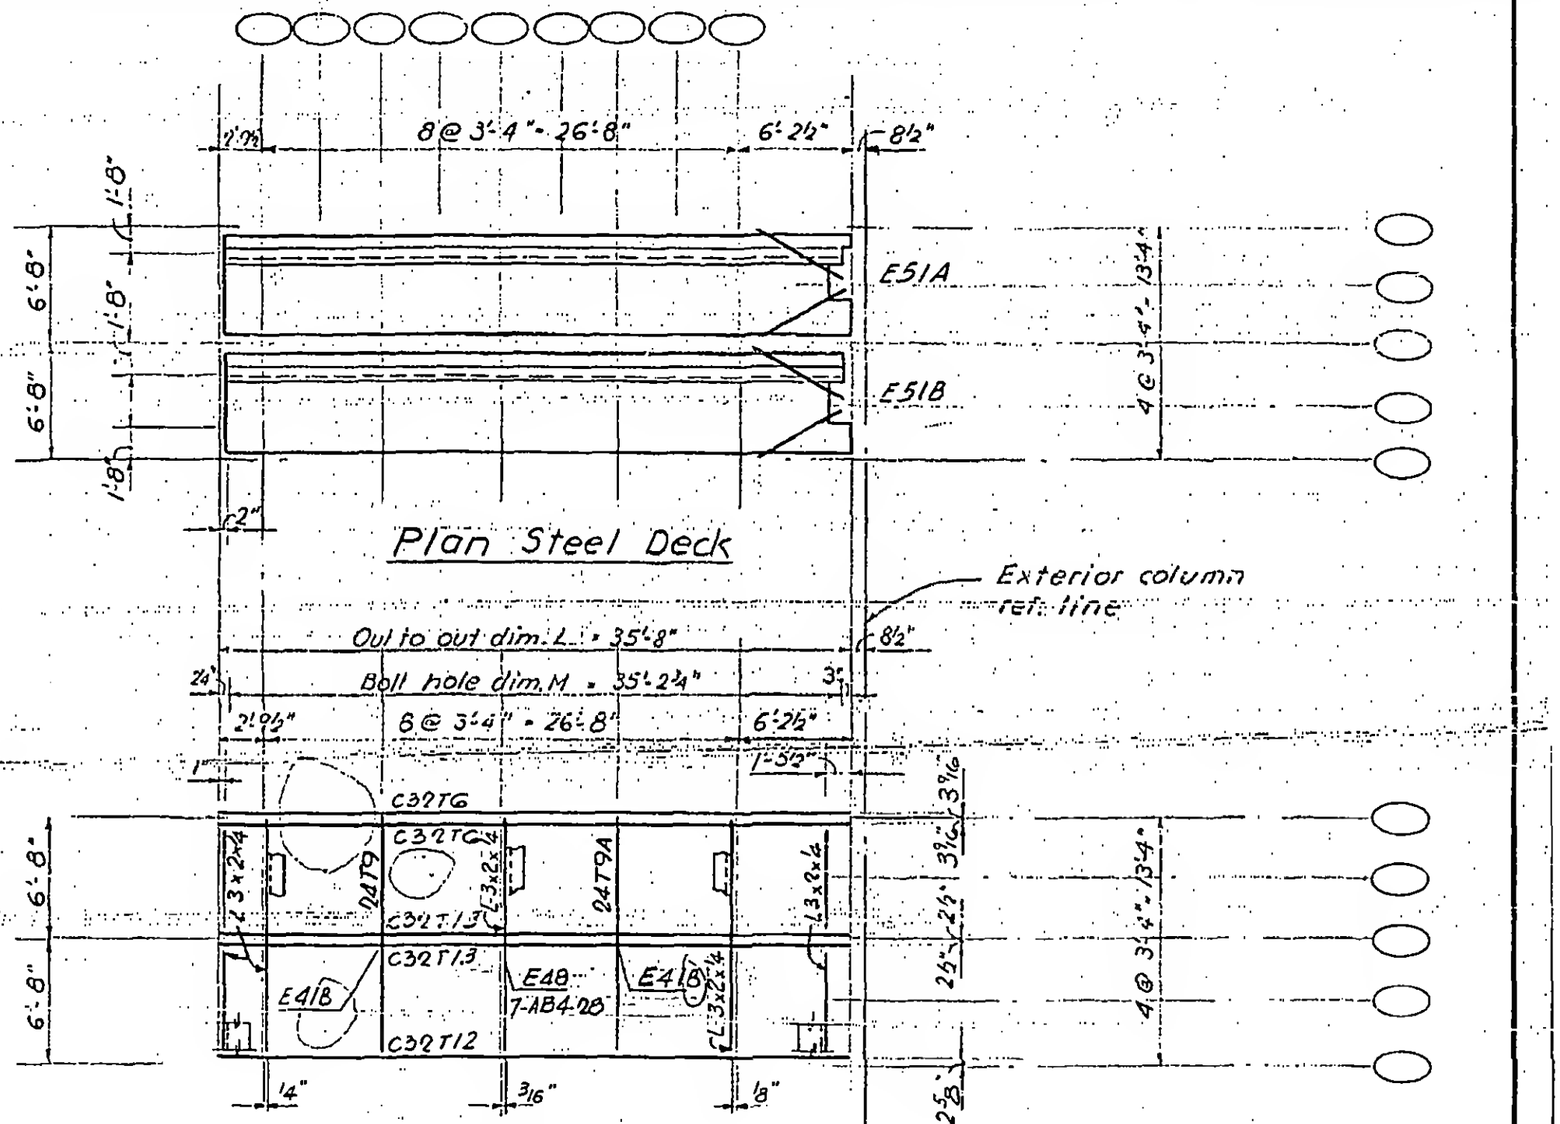

E41(B) See 7-AB4-22.1

LICENSED PROFESSIONAL ENGINEER LESLIE E. ROBERTS No. 34360 UNIVERSITY OF THE STATE OF NEW YORK

7-AB3-16