
SKILLING - HELLE - CHRISTIANSEN - ROBERTSON Structural & Civil Engineers

PROJECT THE WORLD TRADE CENTER | TITLE FLOOR PANEL H1 | DATE 10·20·67

REVISIONS

1·3·68
1-26-68
2-15-68
4-1-68
5·10·68
7-22-68

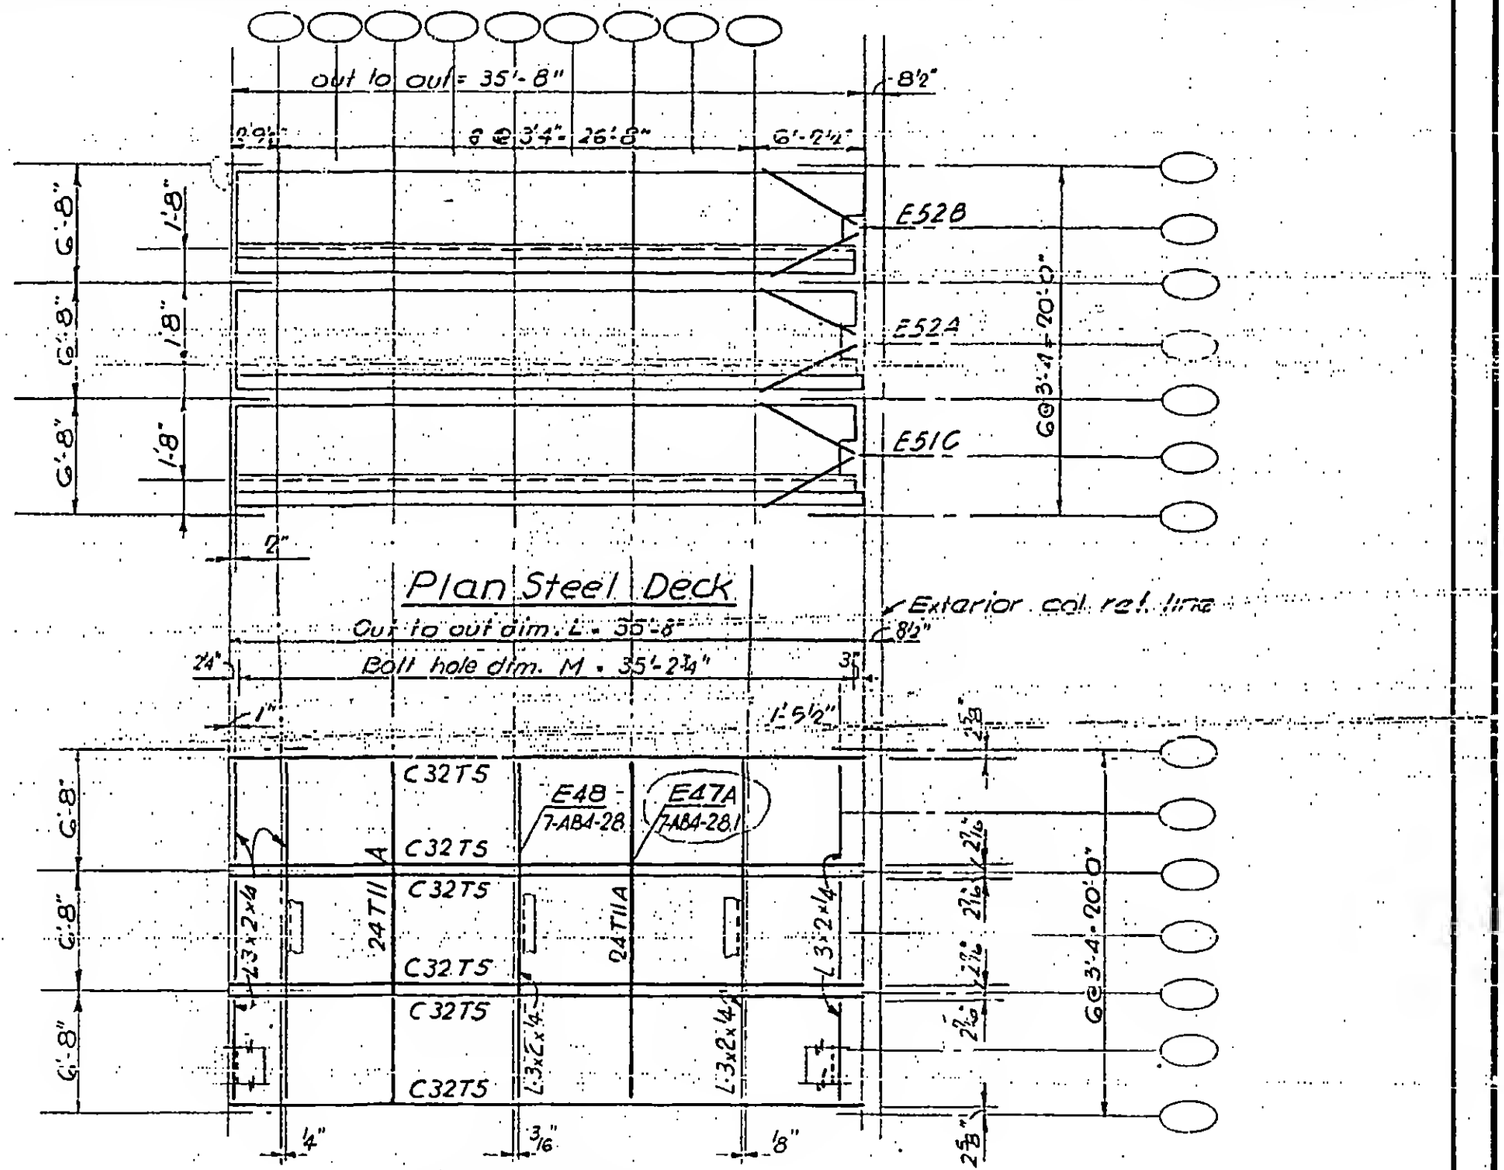

LICENSED PROFESSIONAL ENGINEER LESLIE E. ROBERTS No. 34360 LICENSED TO THE STATE OF NEW YORK

39

7-AB3-17