
SKILLING - HELLE - CHRISTIANSEN - ROBERTSON Structural & Civil Engineers

PROJECT THE WORLD TRADE CENTER | TITLE FLOOR PANEL H.2 & H7 | DATE 8-1-68

REVISIONS
8.15.68
10-4-68

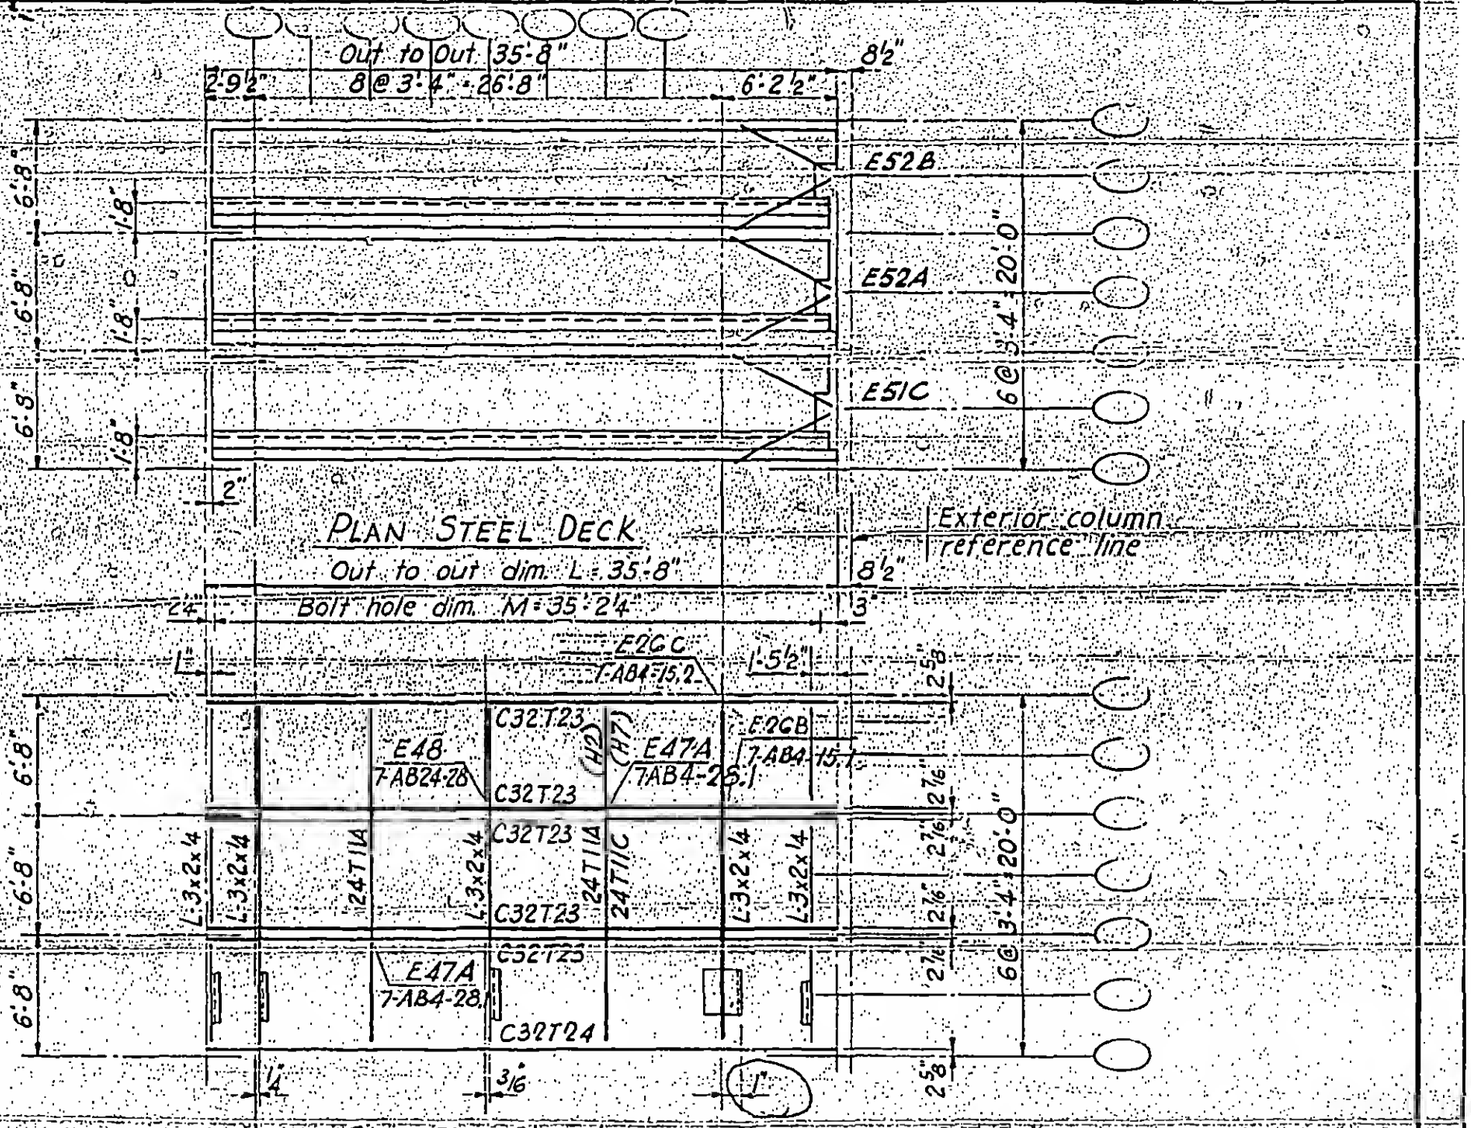

Plan Steel Deck
Out to out dim. L = 35'-8"
Bolt hole dim. M = 35'-2¼"

Plan Top Chord

LICENSED PROFESSIONAL ENGINEER
LESLIE E. ROBERTSON
No. 34360
UNIVERSITY OF THE STATE OF NEW YORK

T-AB3-38