
SKILLING - HELLE - CHRISTIANSEN - ROBERTSON Structural & Civil Enginoors

PROJECT	TITLE	DATE
THE WORLD TRADE CENTER	FLOOR PANEL DRS	11-25-68

REVISIONS

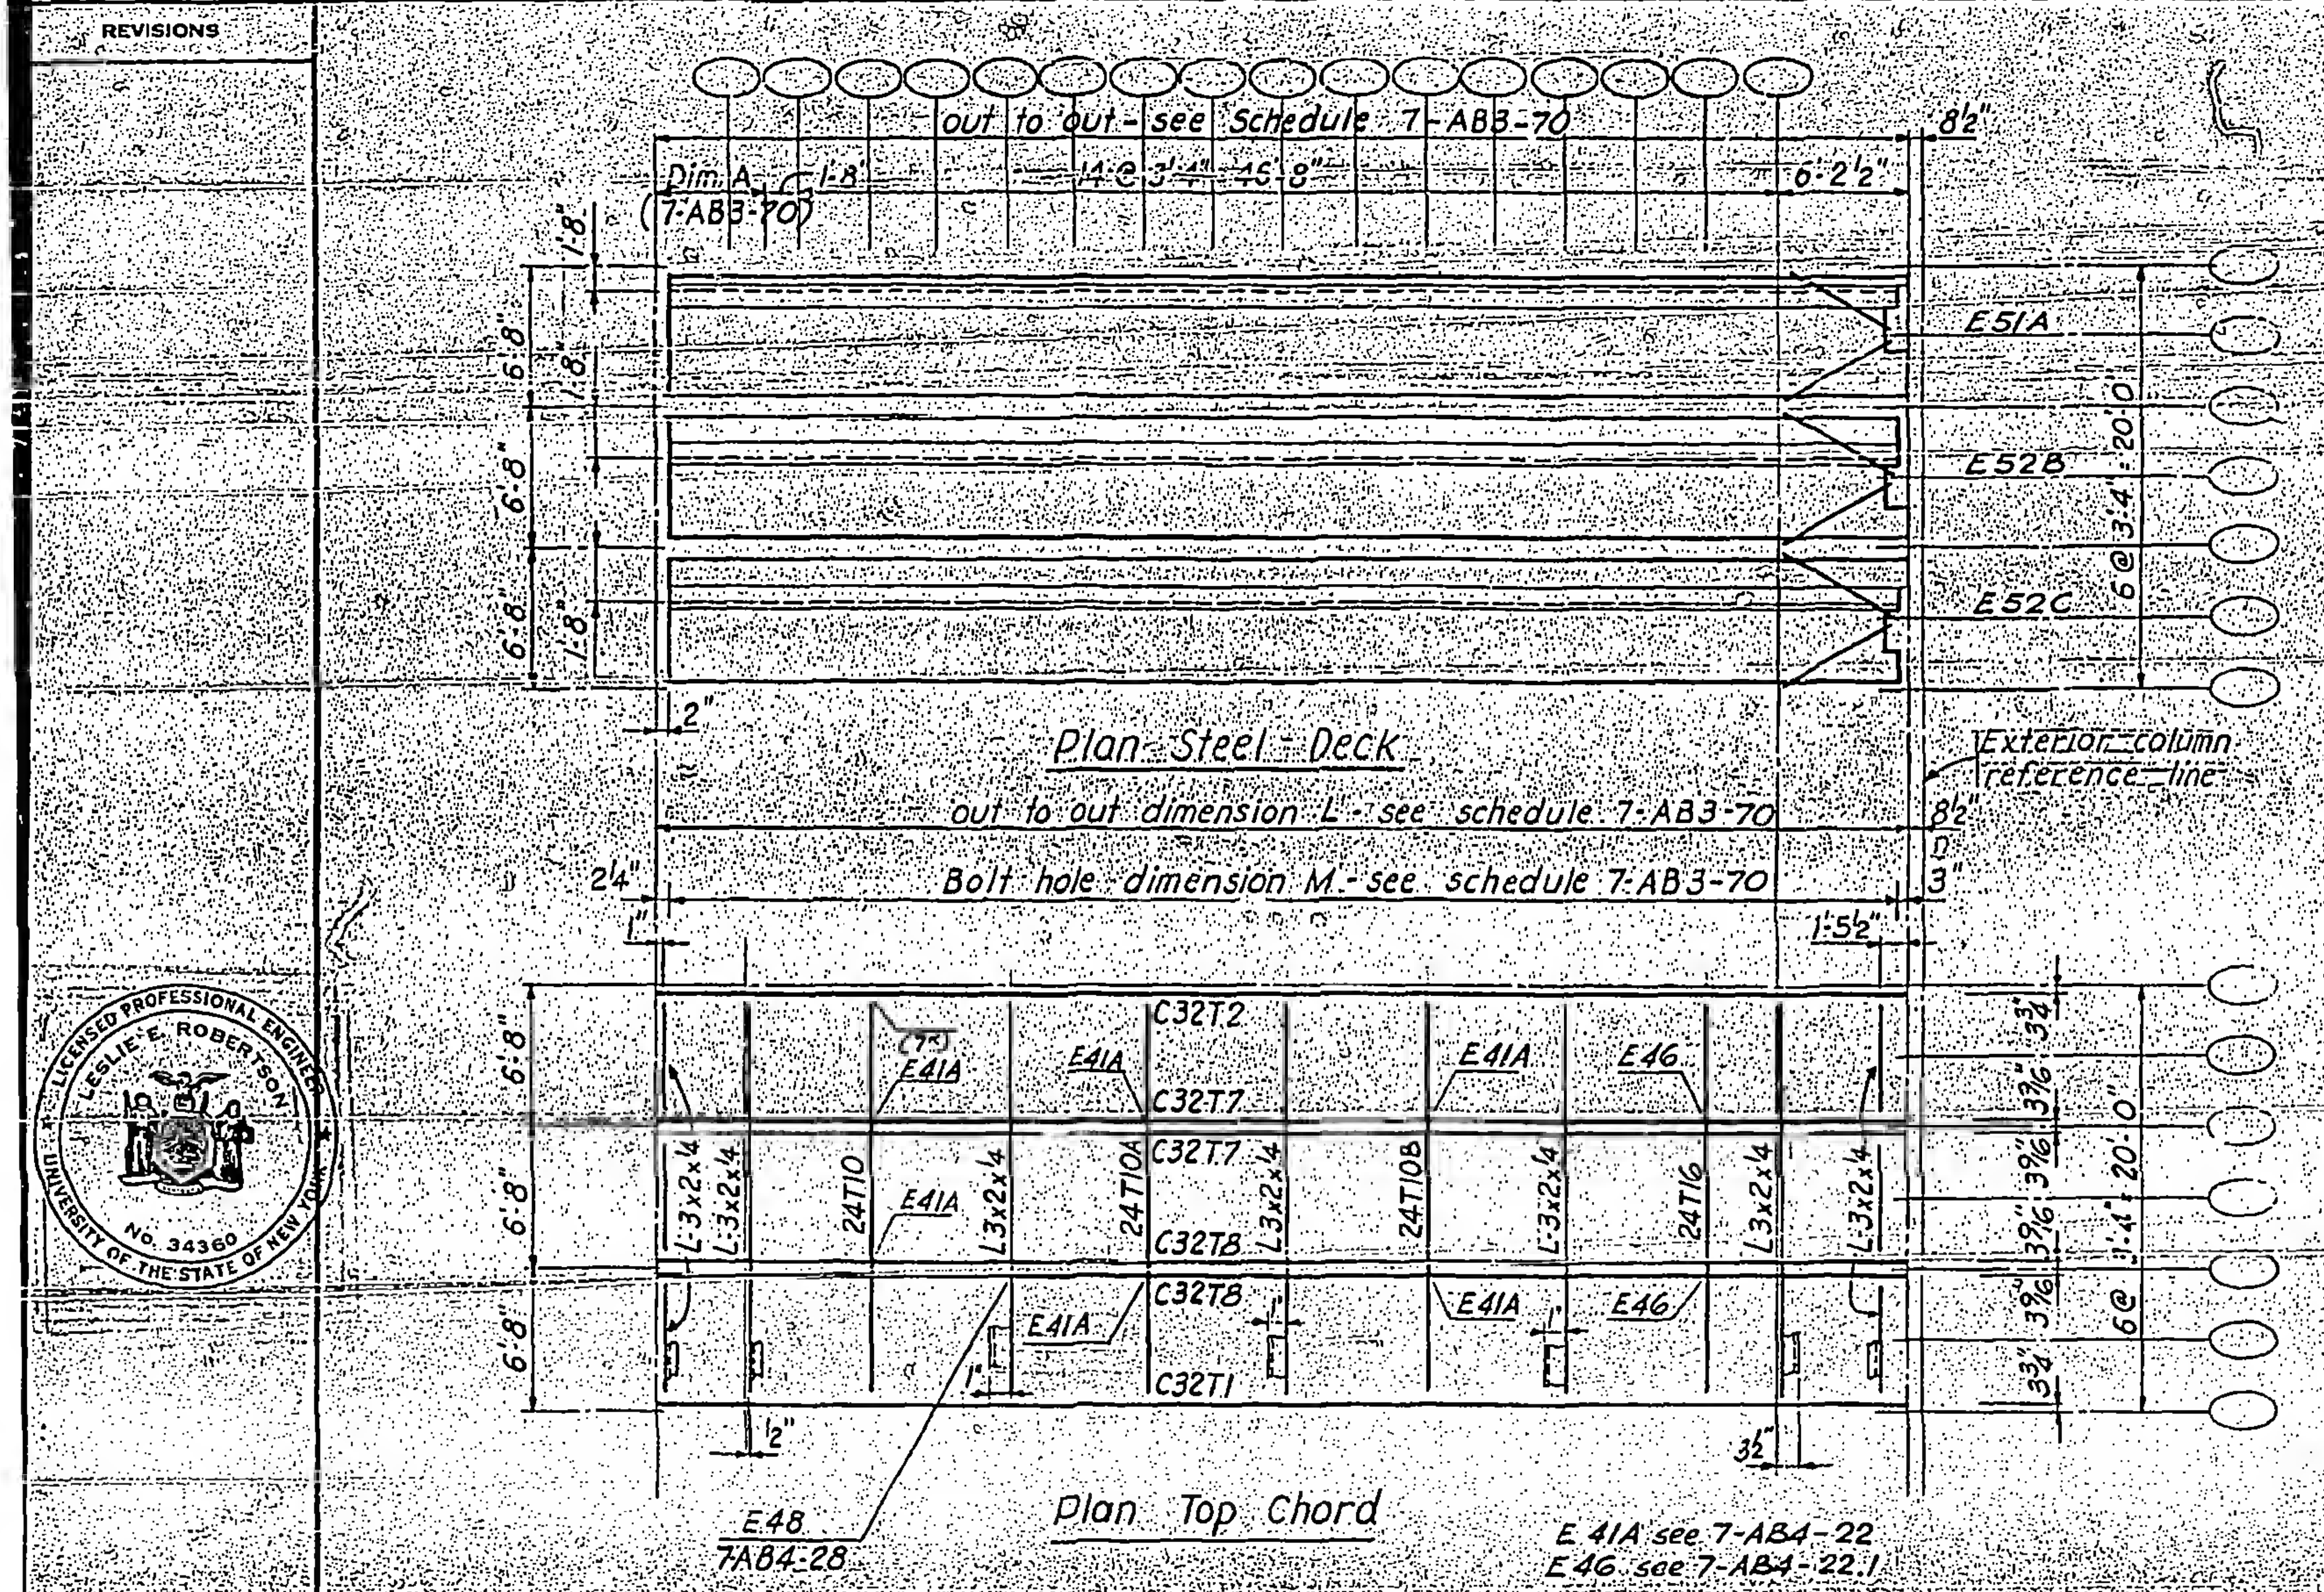

7-AB3-72