
SKILLING - HELLE - CHRISTIANSEN - ROBERTSON Structural & Civil Engineers

PROJECT THE WORLD TRADE CENTER | TITLE FLOOR TRUSS DETAIL E13 | DATE 5-6-68

REVISIONS

7-22-68

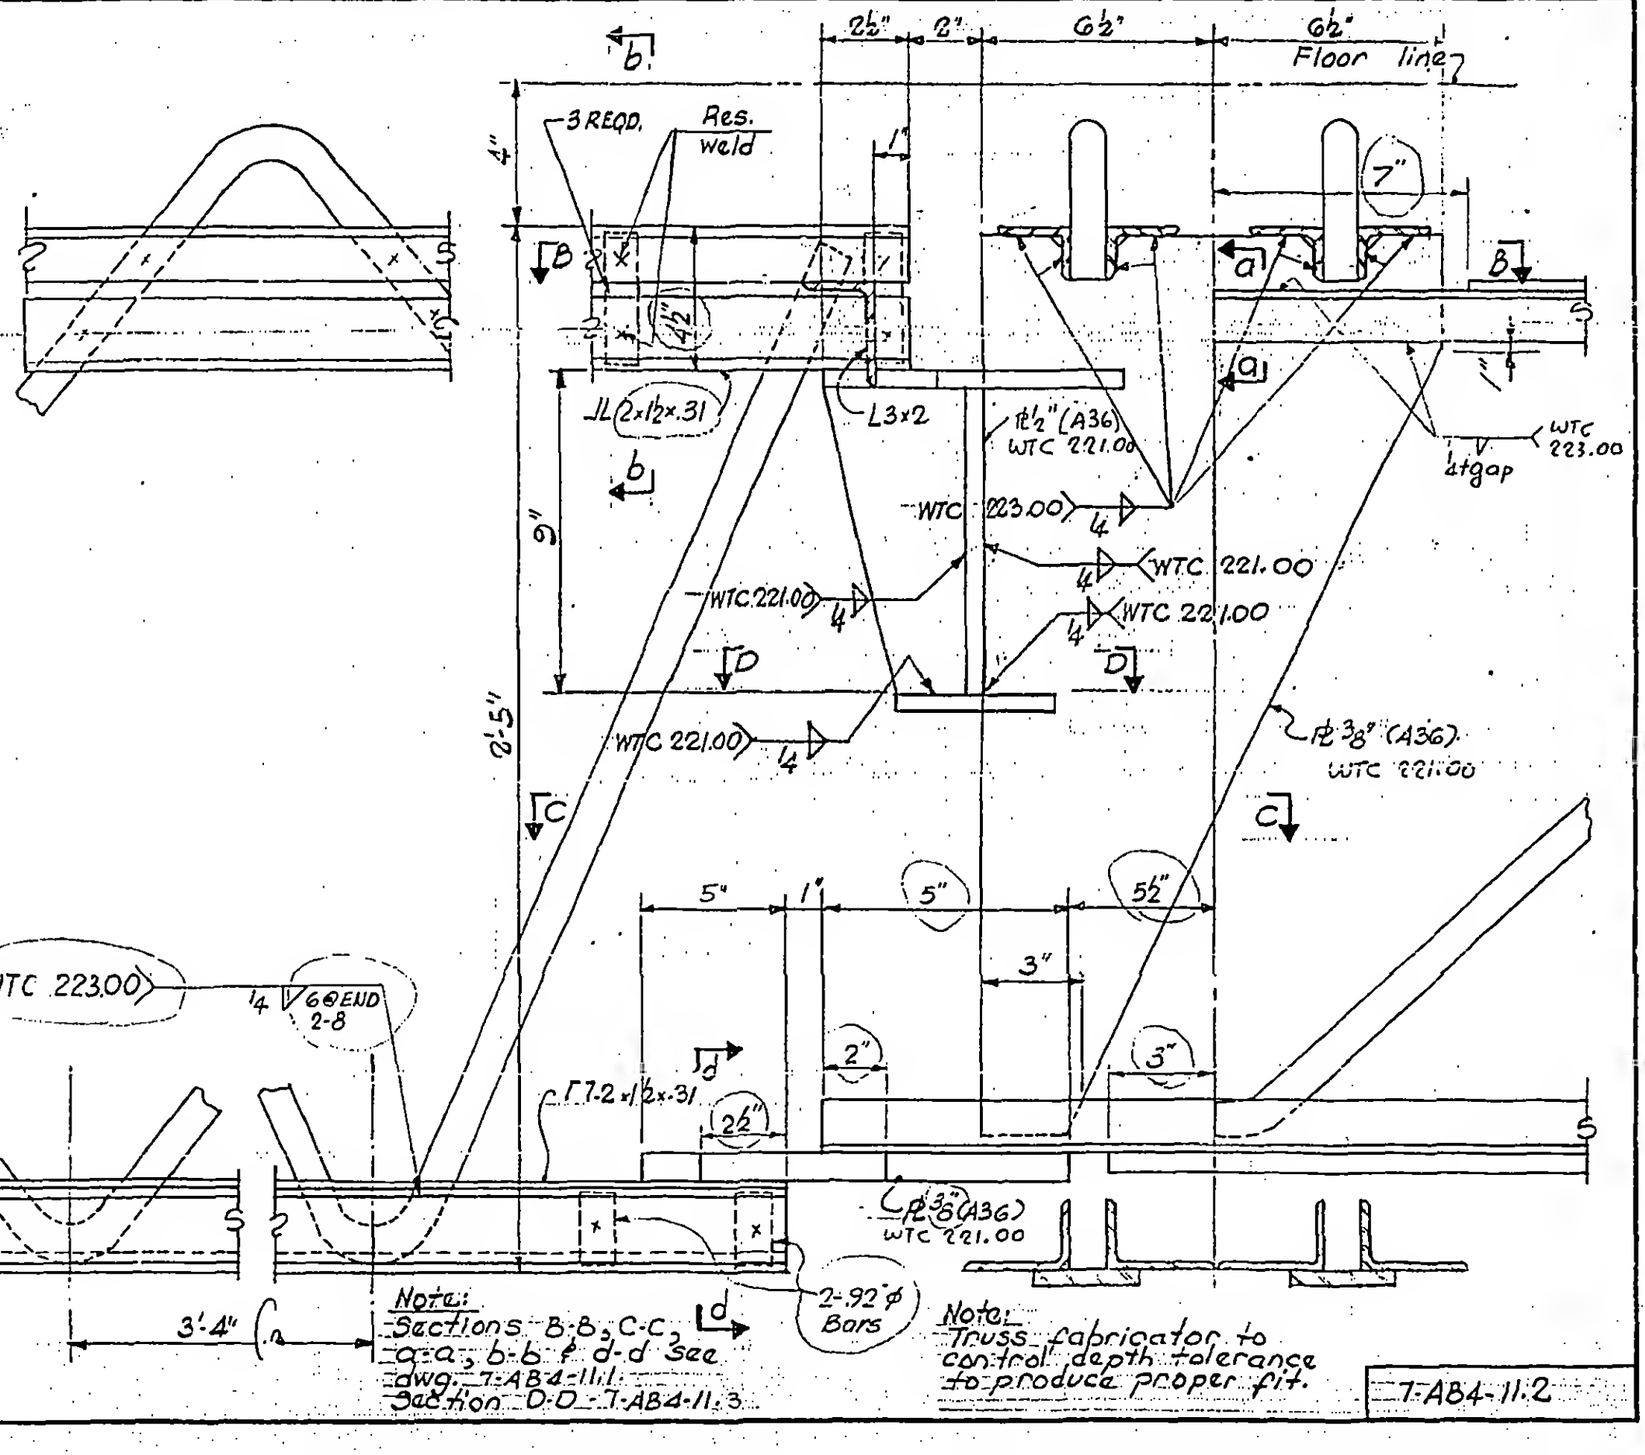

Note:
Sections B-B, C-C, a-a, b-b & d-d See dwg. T-AB4-11.1
Section D-D T-AB4-11.3

Note:
Truss fabricator to control depth tolerance to produce proper fit.

T-AB4-11.2

LICENSED PROFESSIONAL ENGINEER LESLIE E. ROBERTSON NEW YORK