
SKILLING - HELLE - CHRISTIANSEN - ROBERTSON Structural & Civil Engineers


PROJECT THE WORLD TRADE CENTER | TITLE FLOOR TRUSSES - DETAILS E17, E18, E16 | DATE 5-6-68

REVISIONS

7-22-68
10-15-68

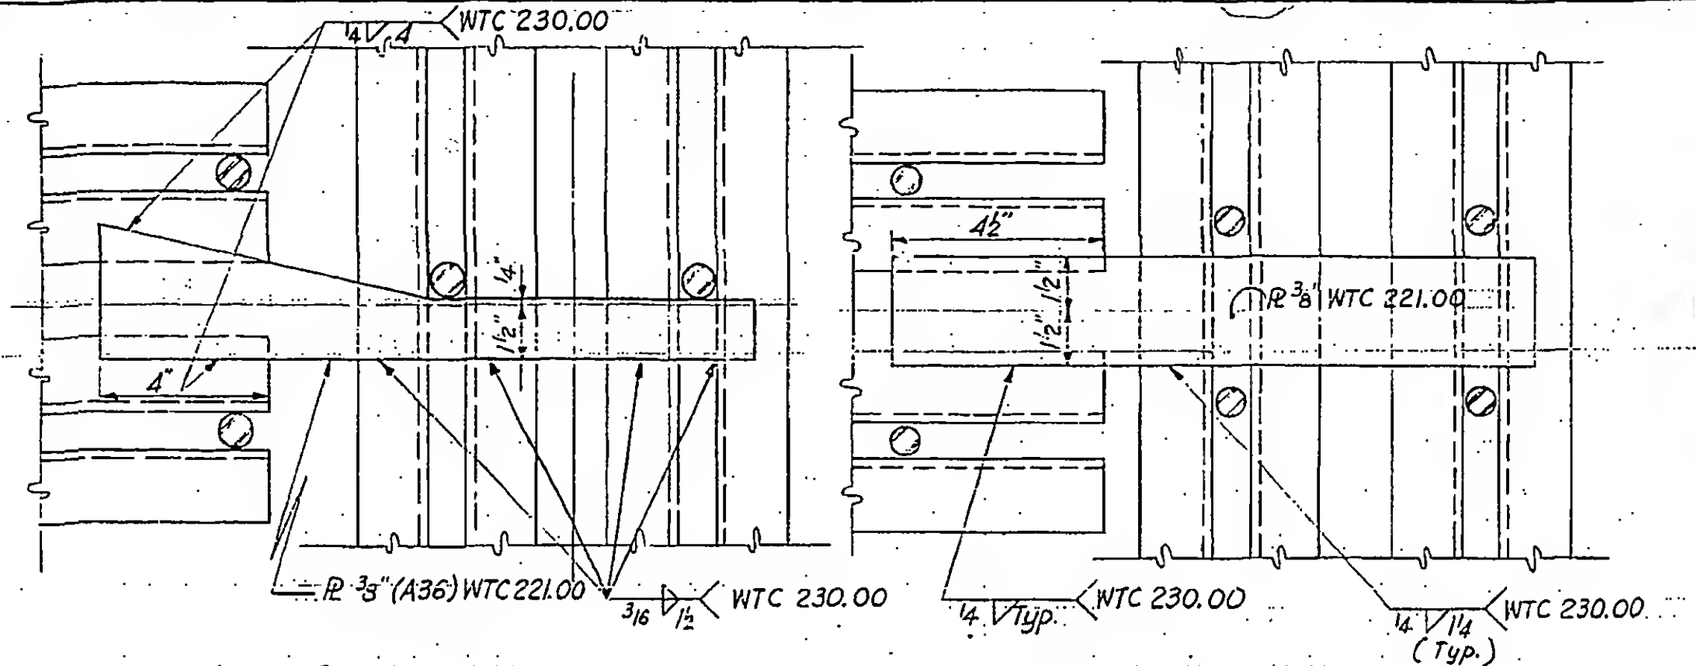

Section H-H Section K-K

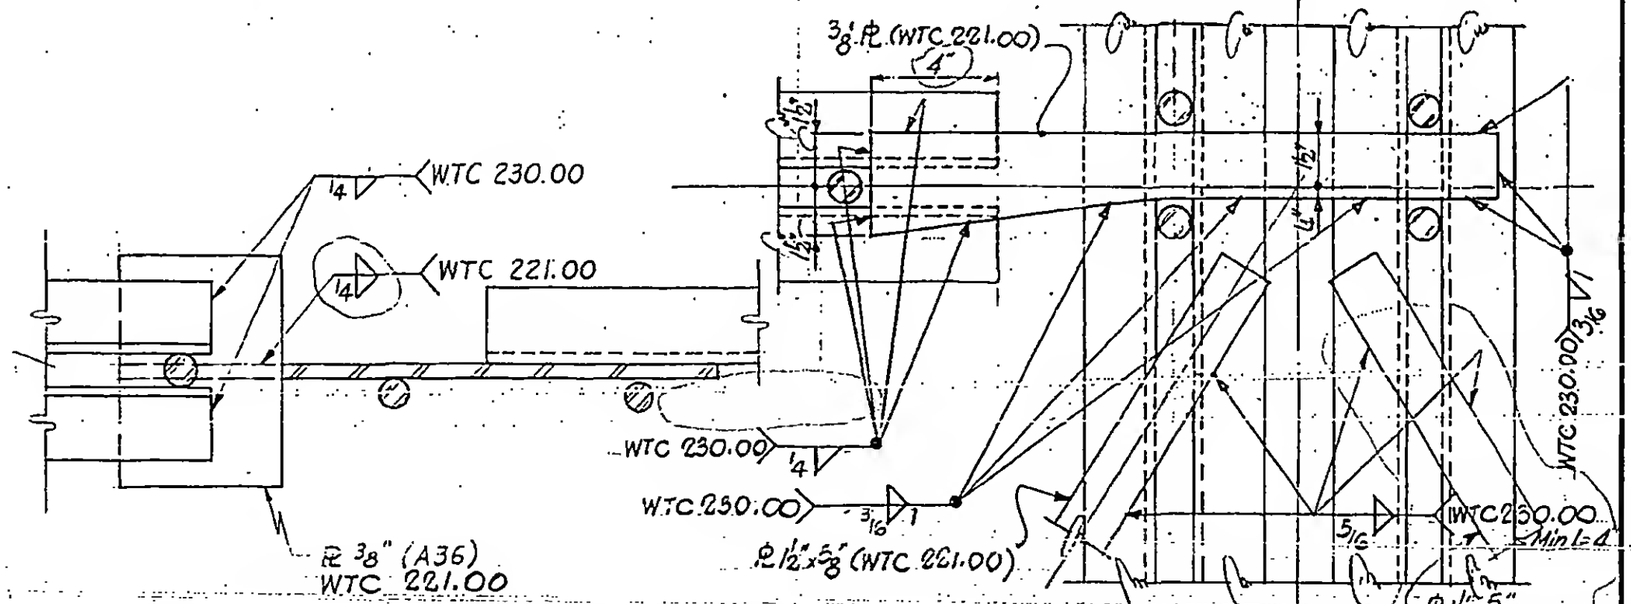

Section L-L Section M-M

7-AB4-13.2

LICENSED PROFESSIONAL ENGINEER LESLIE E. ROBERTSON No. 34903 STATE OF NEW YORK

WTCI.1056-LERA-2