
SKILLING - HELLE - CHRISTIANSEN - ROBERTSON Structural & Civil Engineers


PROJECT THE WORLD TRADE CENTER | TITLE FLOOR PANEL - DETAIL E 26 & E 26 B | DATE 10-27-67


REVISIONS

8-1-68
10-4-68

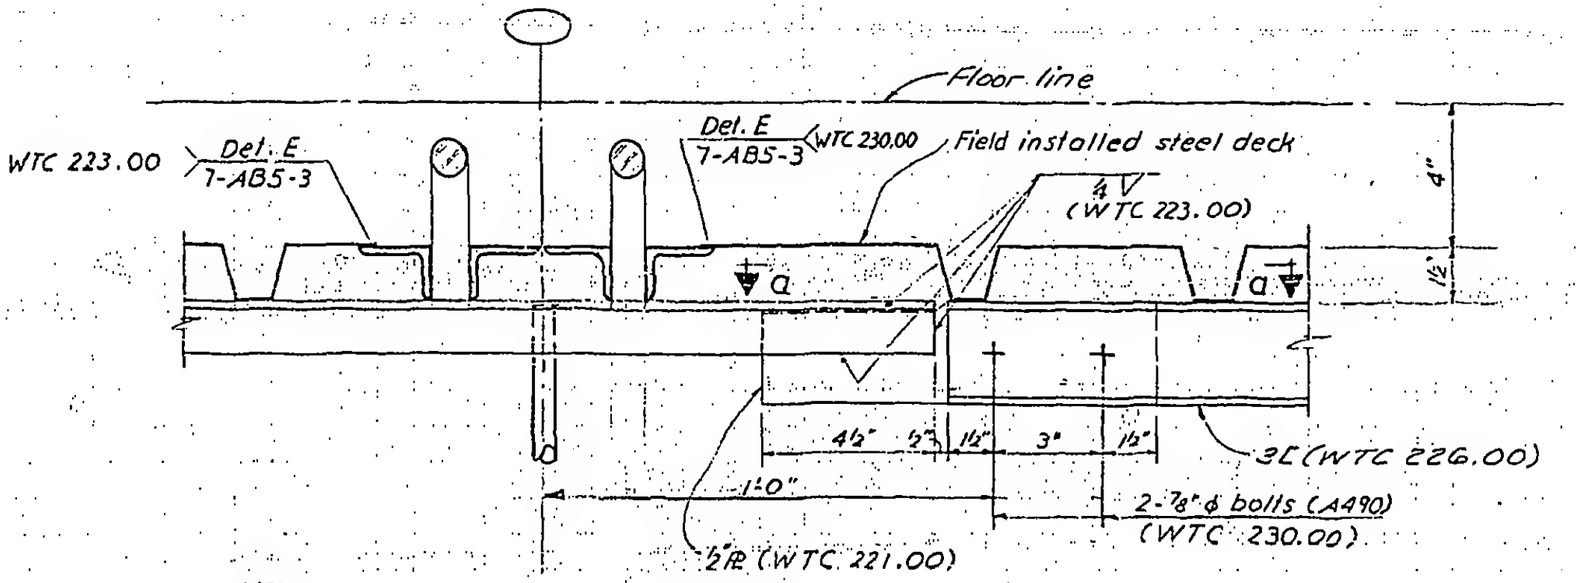


Detail E 25

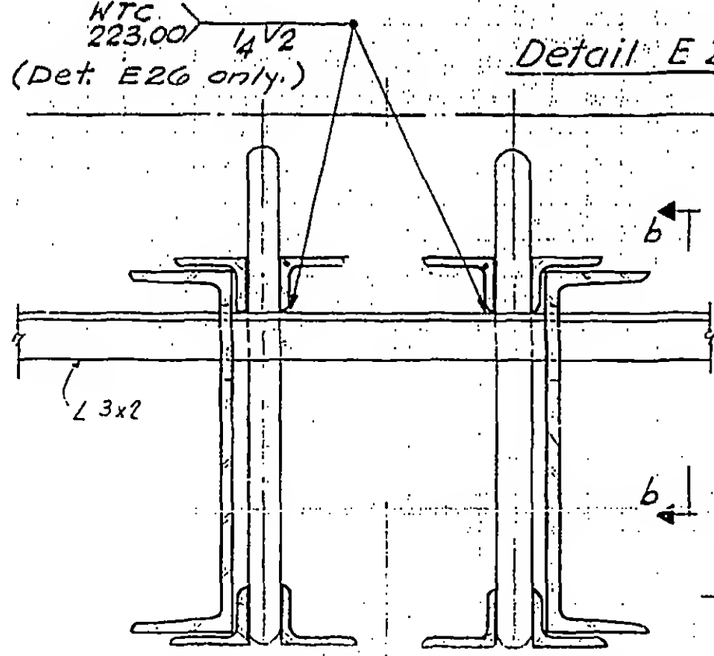

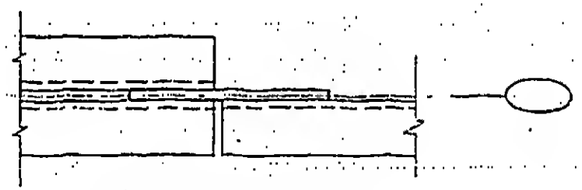

Section a-a

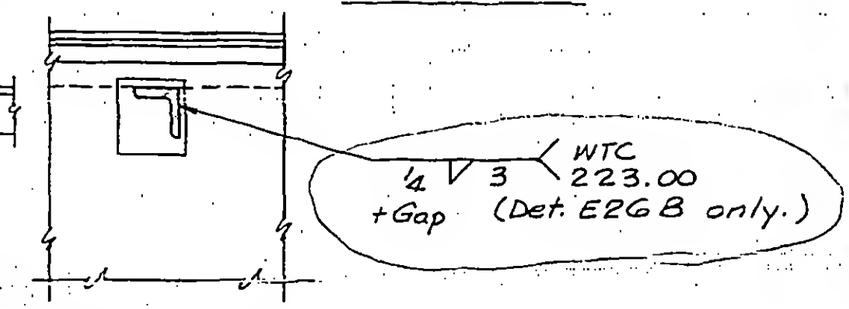

Section b-b

Detail E26 & E26B

LICENSED PROFESSIONAL ENGINEER
LESLIE E. ROBERTSON
No. 34360
UNIVERSITY OF THE STATE OF NEW YORK

72

7-A84-15.1