
SKILLING, HELLE, CHRISTIANSEN, ROBERTSON — Structural & Civil Engineers

PROJECT: THE WORLD TRADE CENTER | TITLE: FLOOR PANEL - DETAIL E28C | DATE: 8-1-68

REVISIONS

8-15-68
10-4-68

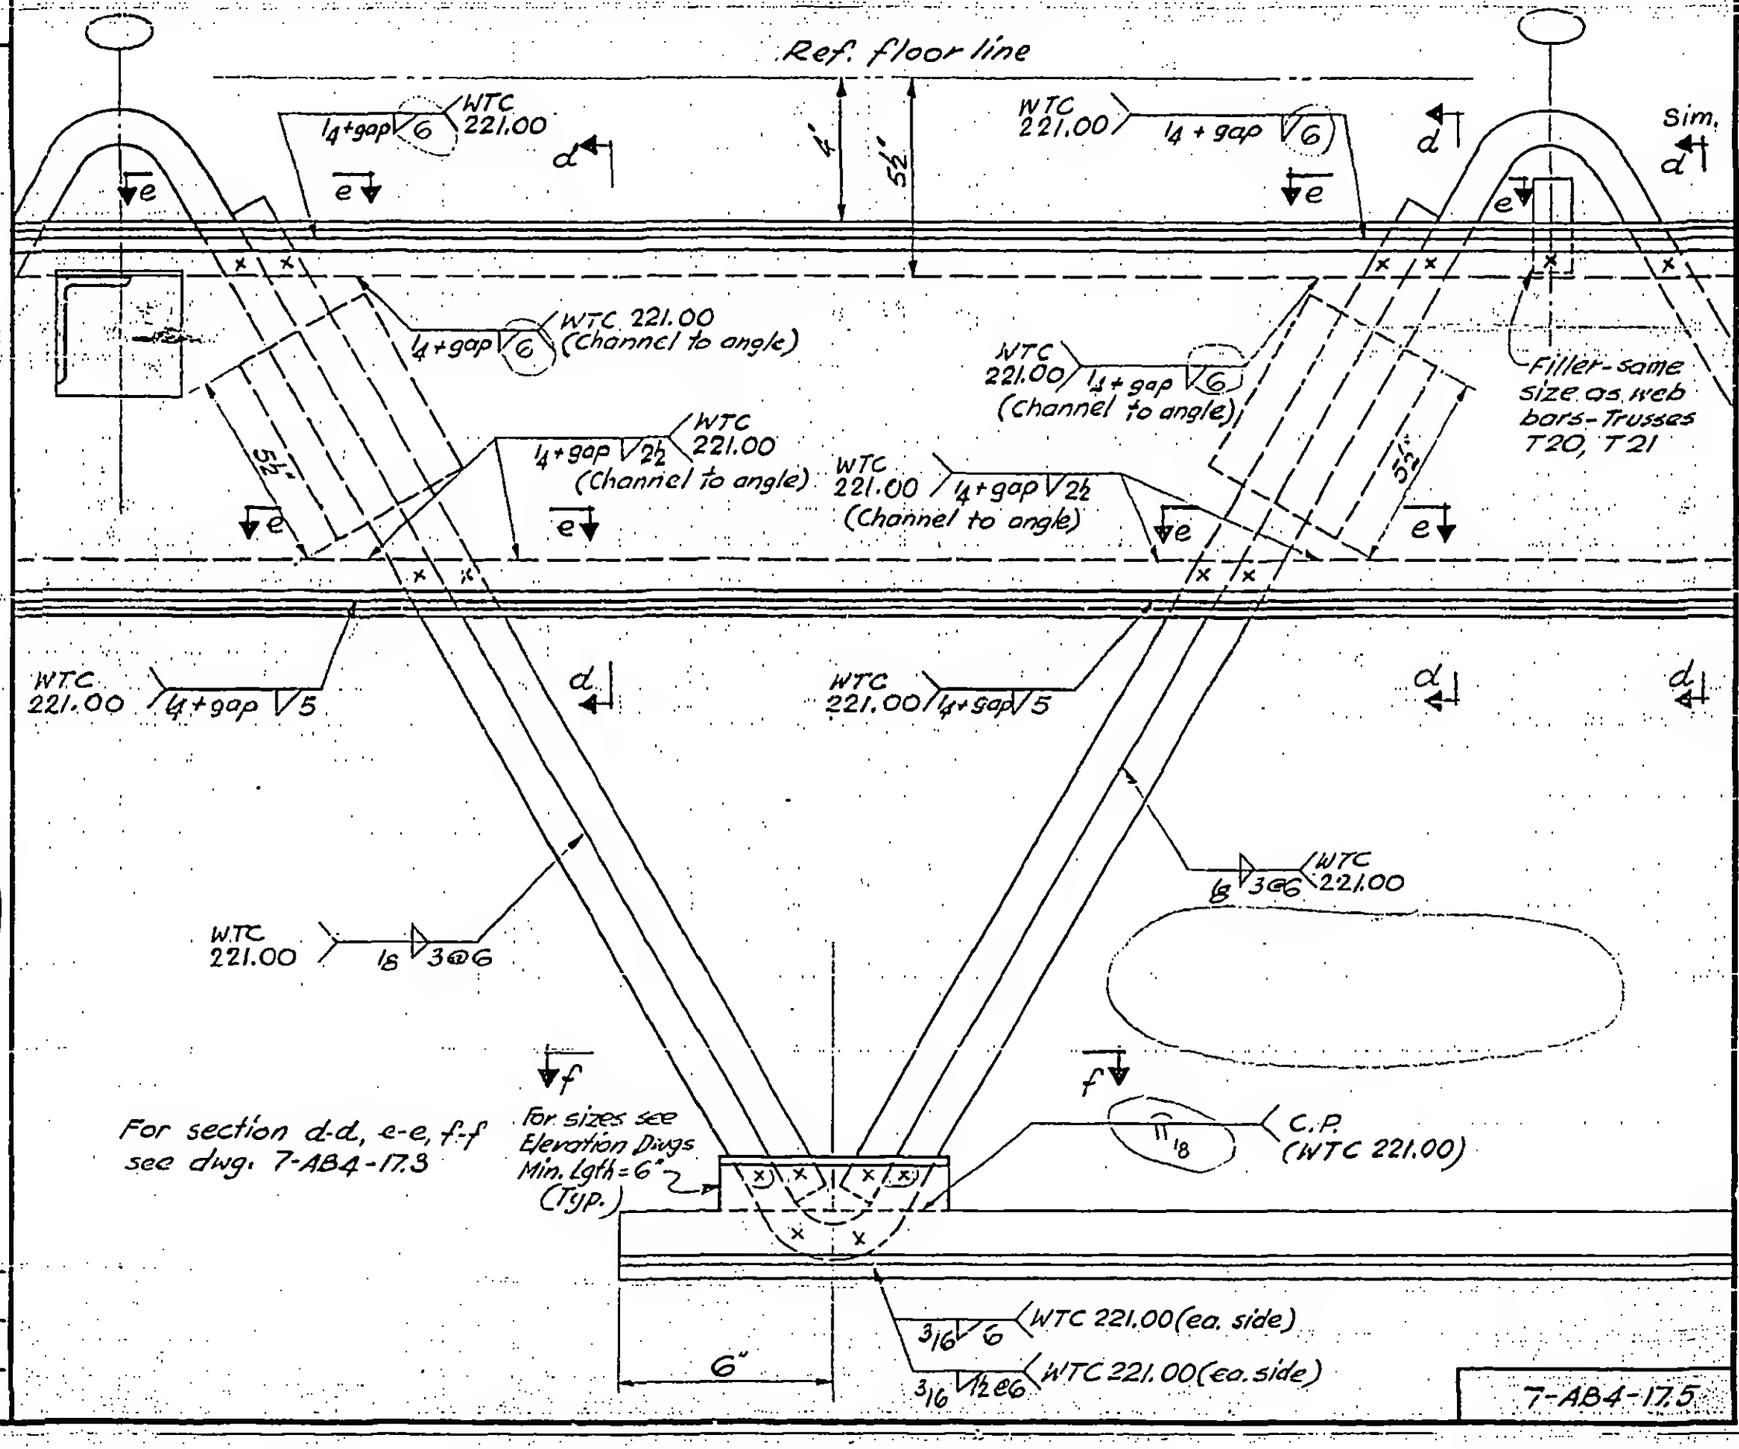

For section d-d, e-e, f-f see dwg. 7-AB4-17.3

LICENSED PROFESSIONAL ENGINEER LESLIE E. ROBERTSON No. 54360 STATE OF NEW YORK

DESIGNED

DRAWN

REVIEWED

7-AB4-17.5