
SKILLING - HELLE - CHRISTIANSEN - ROBERTSON Structural & Civil Engineers

PROJECT THE WORLD TRADE CENTER | TITLE FLOOR PANEL DETAIL E51(A) | DATE 10-20-67

REVISIONS
1-3-68
4-1-68

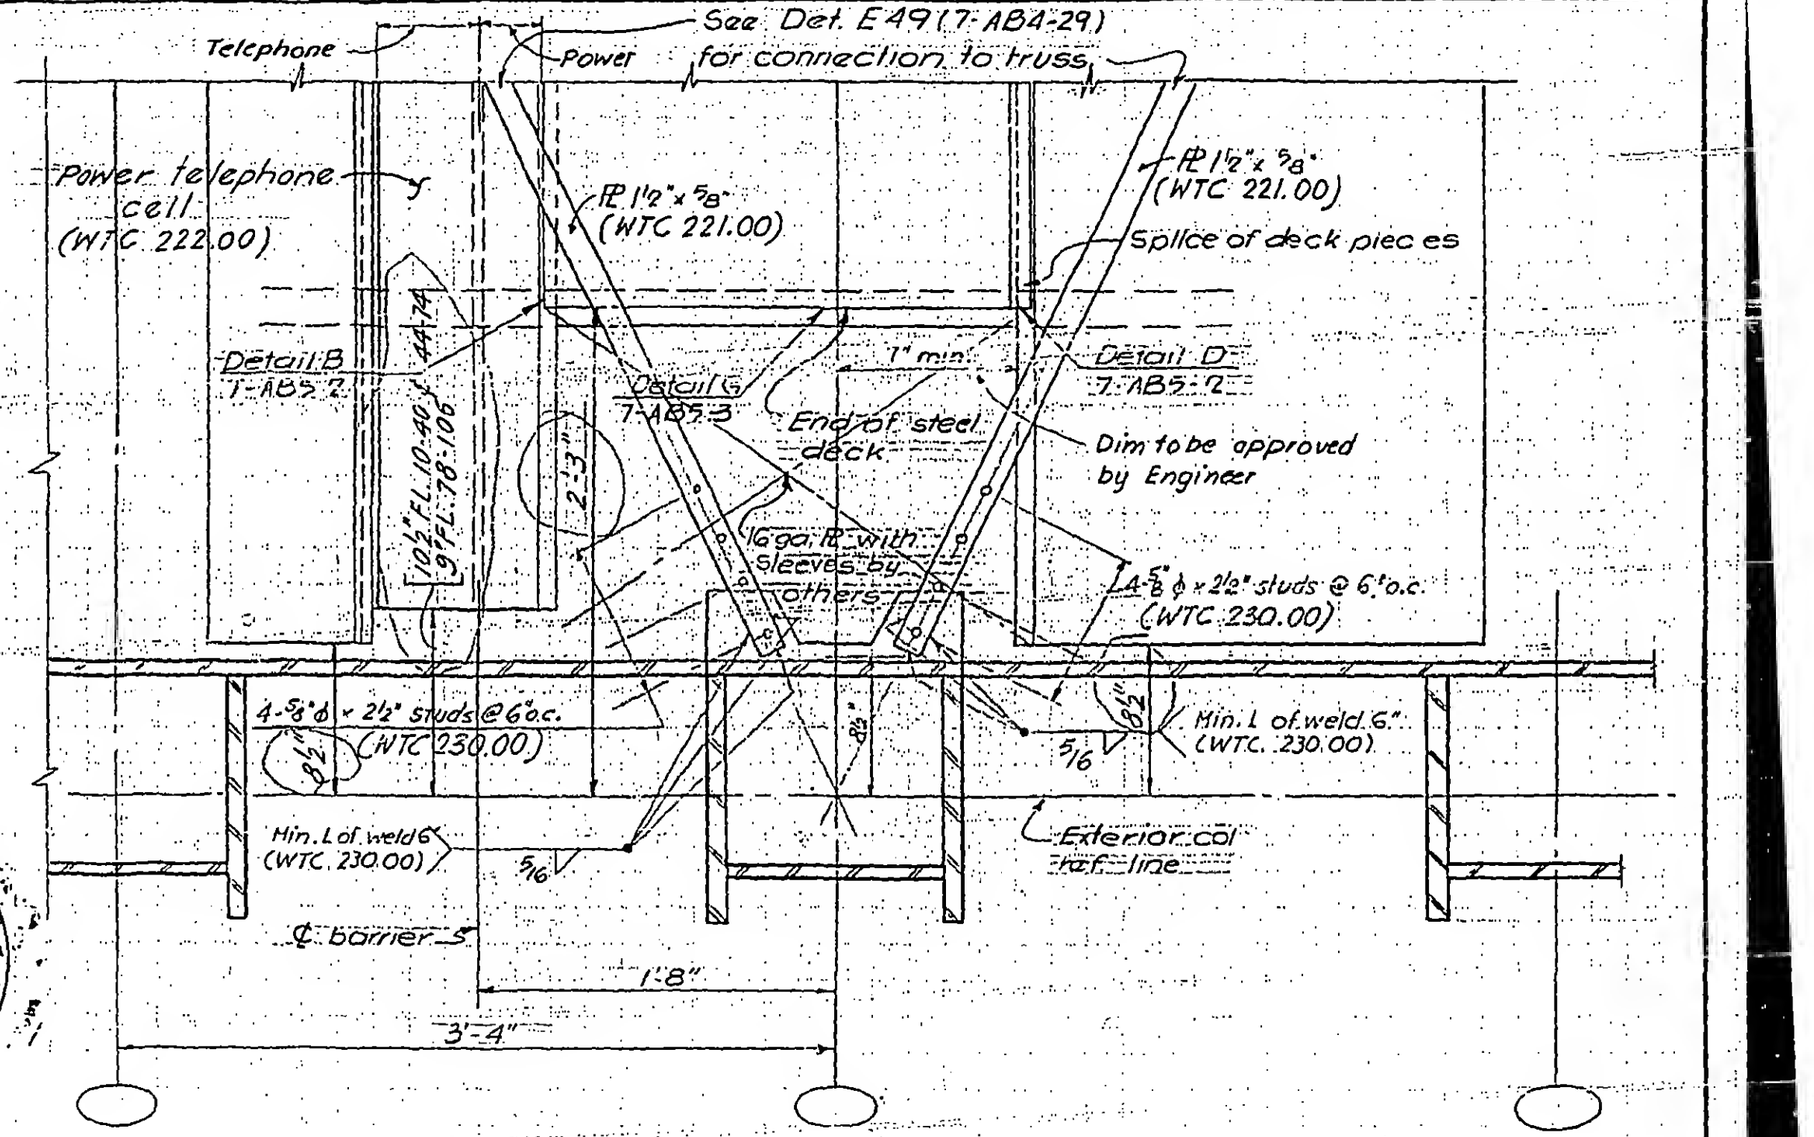

LICENSED PROFESSIONAL ENGINEER
LESLIE E. ROBERTSON
No. 9496
OF THE STATE OF NEW YORK

F2