
SKILLING - HELLE - CHRISTIANSEN - ROBERTSON  Structural & Civil Engineers

PROJECT THE WORLD TRADE CENTER | TITLE FLOOR PANEL DETAIL E52B & E52C | DATE 4-1-68

REVISIONS

Note:
See Detail E52A for all information not shown.

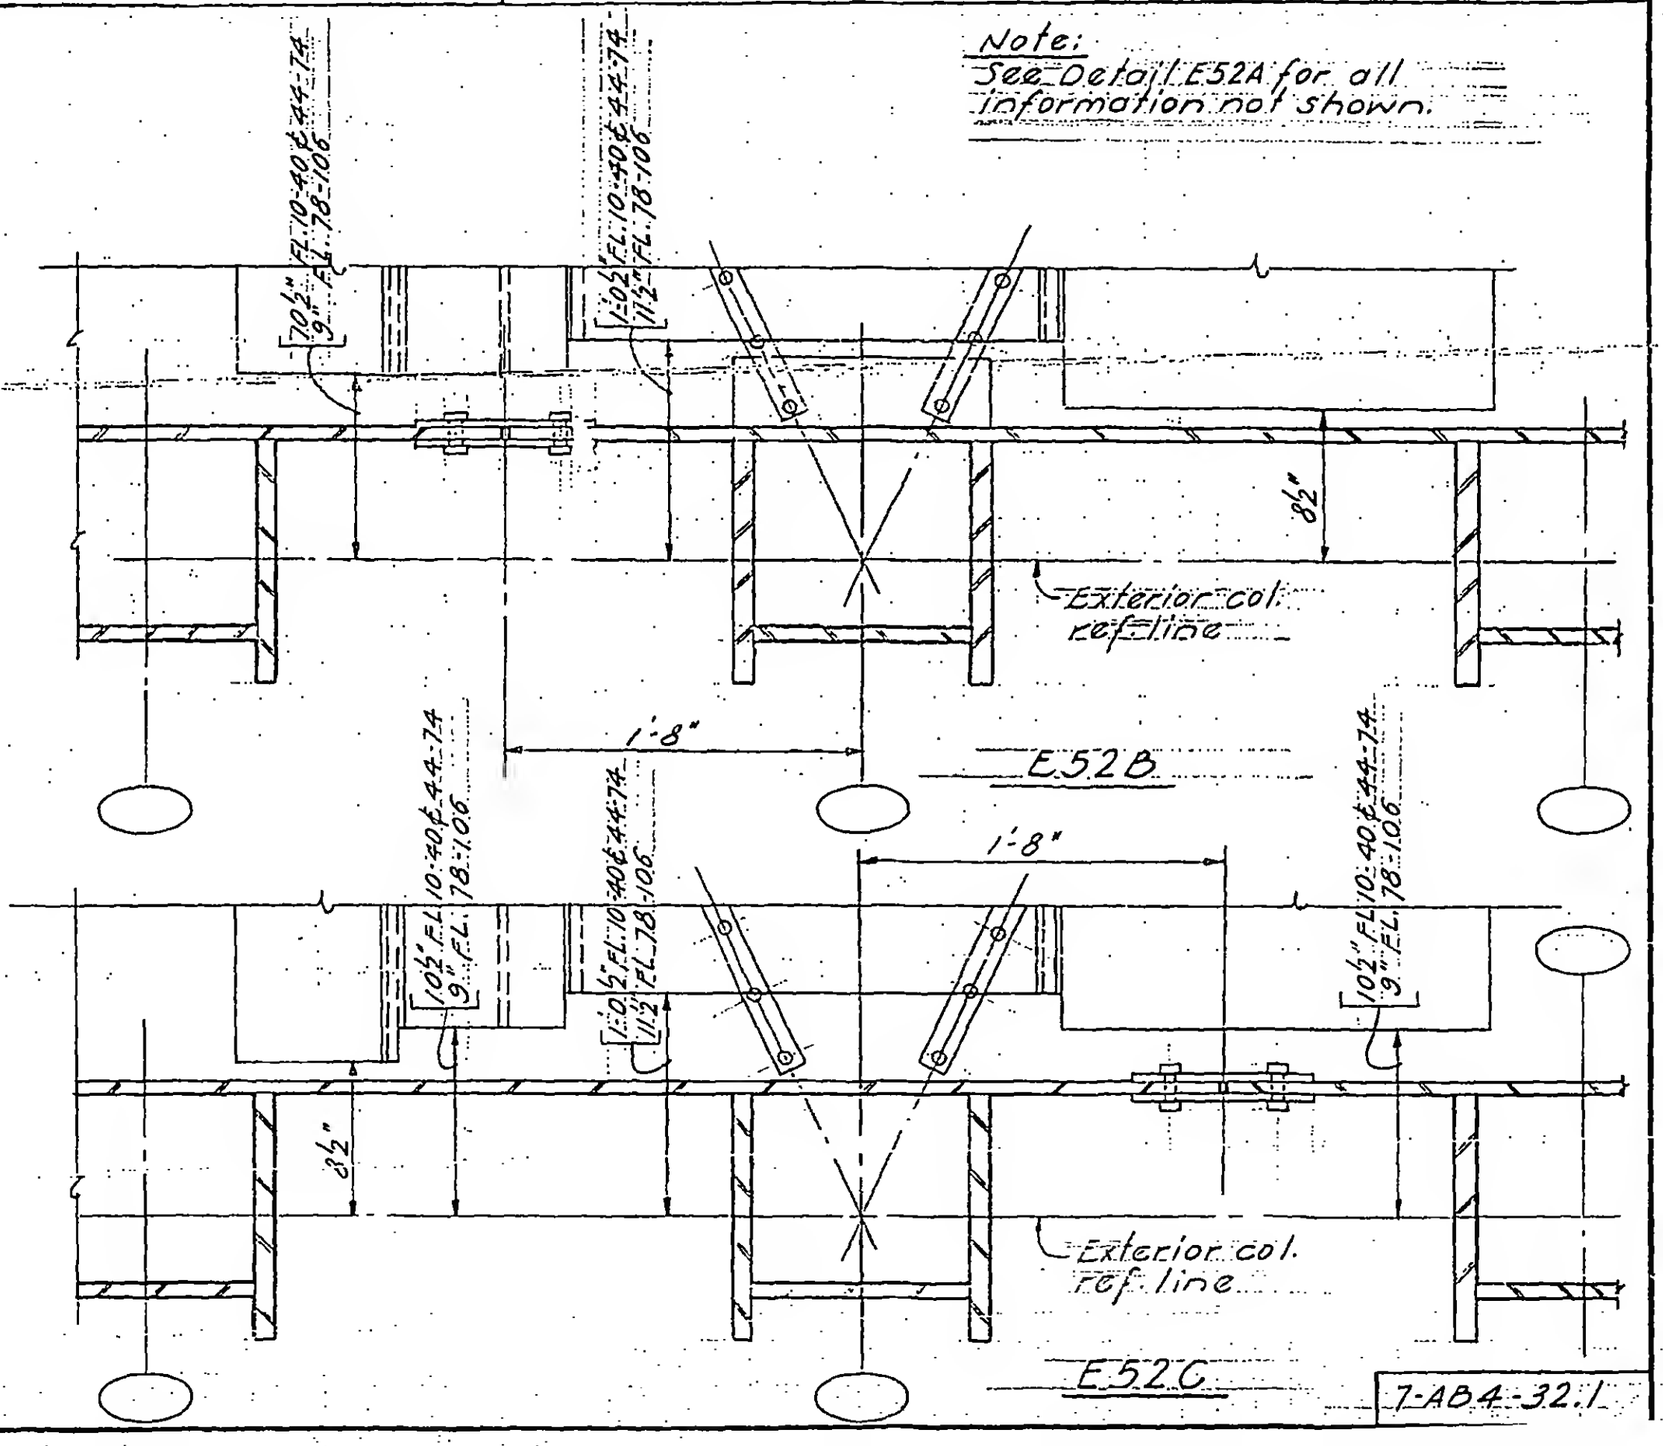


LICENSED PROFESSIONAL ENGINEER
LESLIE E. ROBERTSON
No. 9650
REGISTERED FOR THE STATE OF NEW YORK

7-AB4-32.1

P5