
SKILLING, HELLE, CHRISTIANSEN, ROBERTSON — Structural & Civil Enginoors

PROJECT THE WORLD TRADE CENTER | TITLE FLOOR PANEL - DETAIL E68 | DATE 7-22-68

REVISIONS

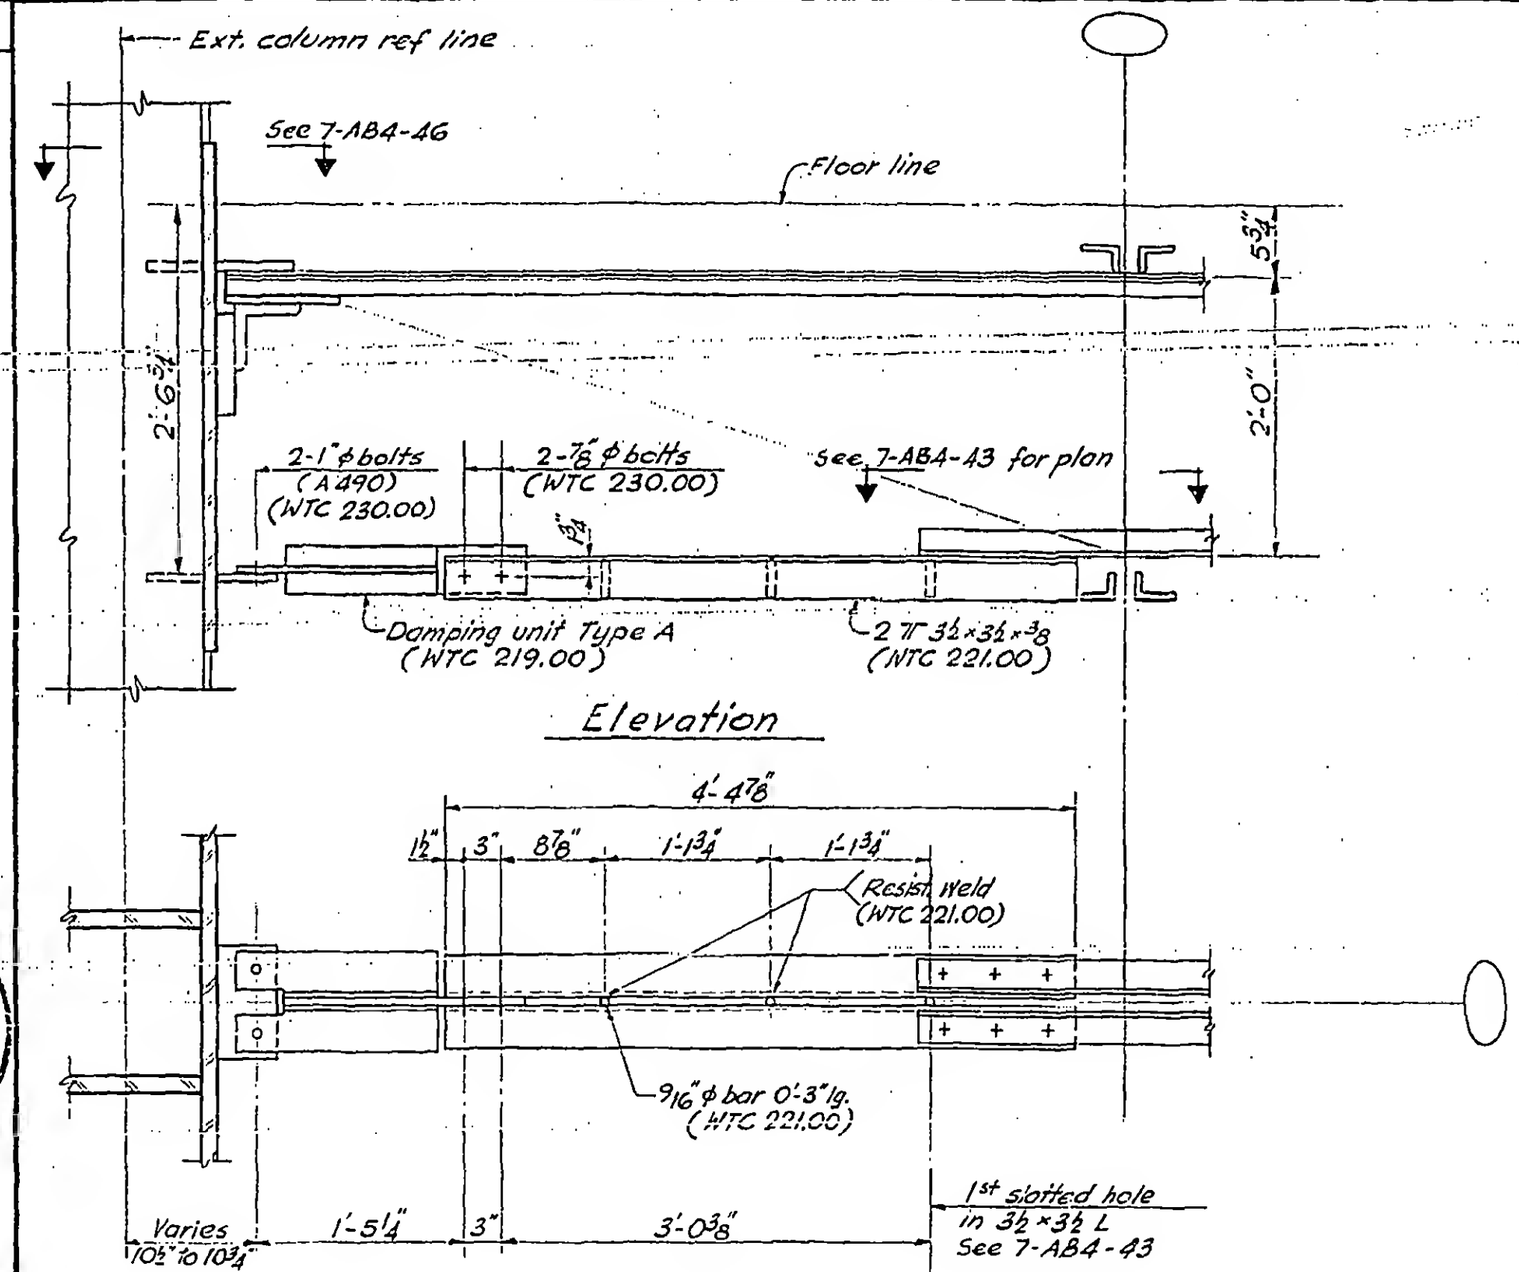

LICENSED PROFESSIONAL ENGINEER — LESLIE E. ROBERTSON — No. 34960 — REGISTERED BY THE STATE OF NEW YORK

DESIGNED

DRAWN

REVIEWED

89

7-AB4-41.1