
SKILLING - HELLE - CHRISTIANSEN - ROBERTSON Structural & Civil Engineers

PROJECT THE WORLD TRADE CENTER | TITLE FLOOR PANEL — DETAIL EG5 | DATE 1-3-68

REVISIONS

4-1-68
7-22-68
10-15-68
12-20-68

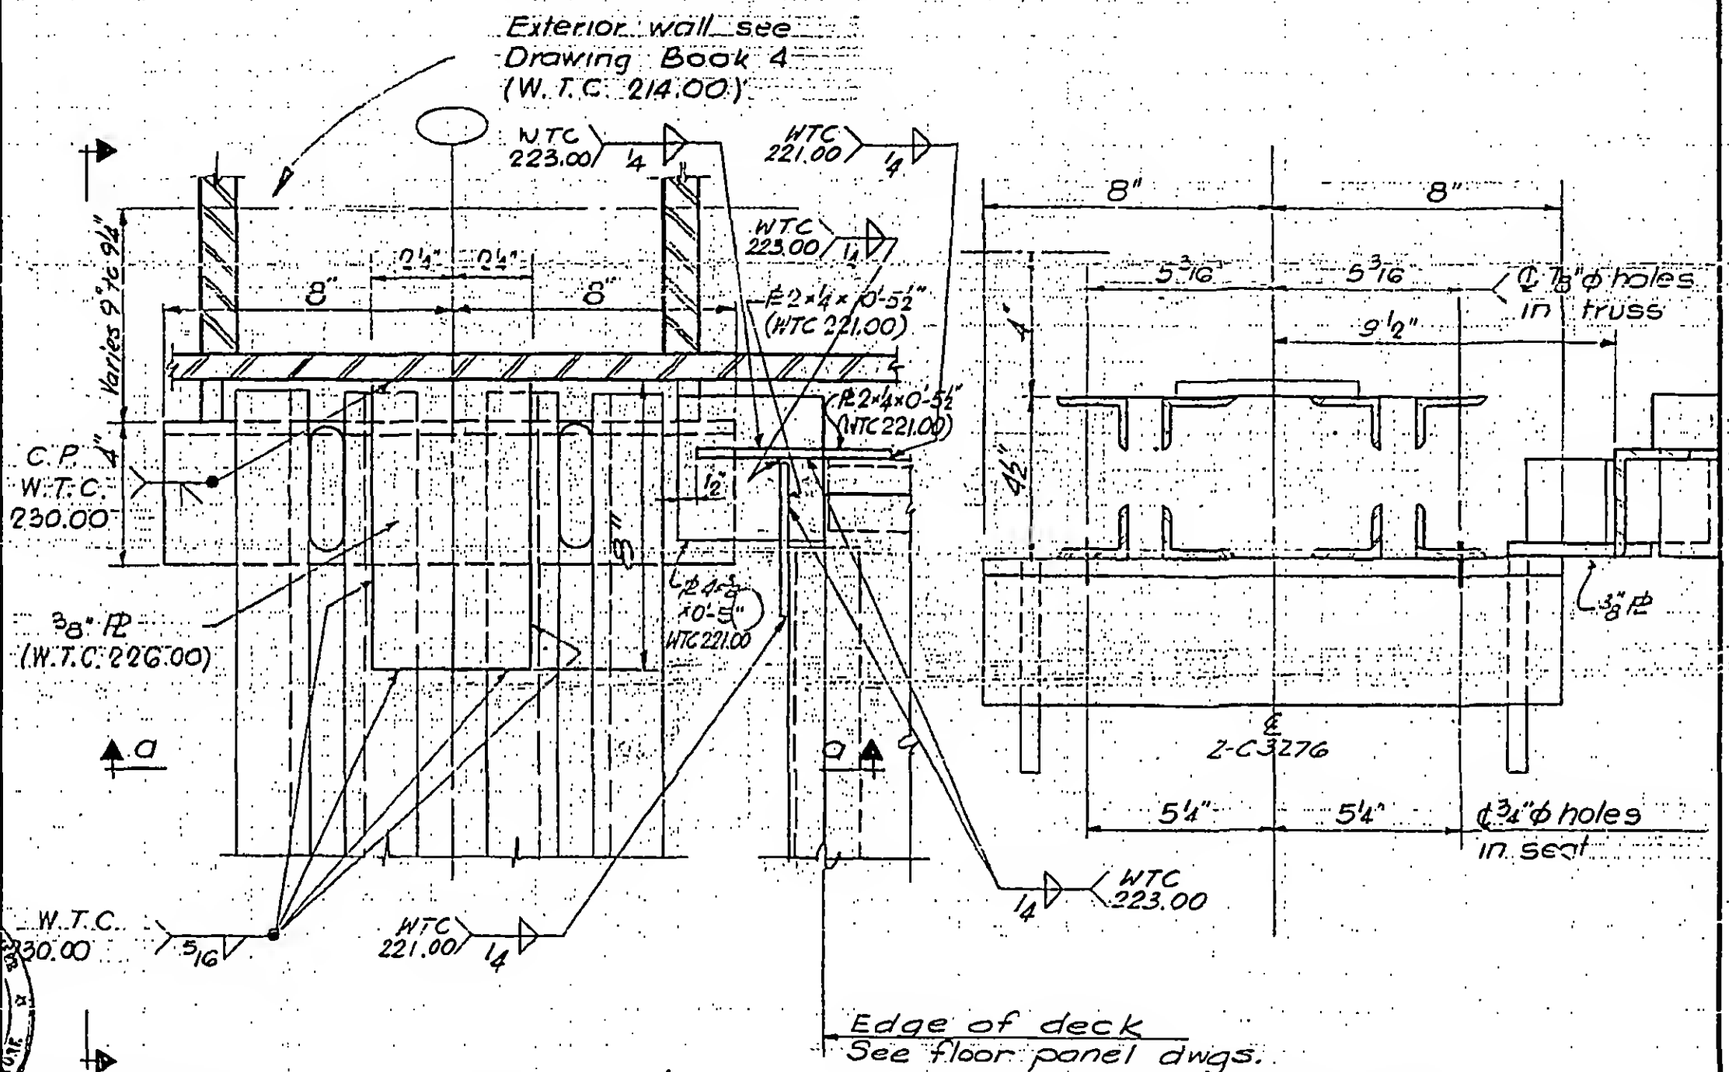

See 7-AB4-47 for Elevation

Plan

Section a-a

LICENSED PROFESSIONAL ENGINEER LESLIE E. ROBERTSON No. 34360 STATE OF NEW YORK

7-AB4-45