
SKILLING, HELLE, CHRISTIANSEN, ROBERTSON — Structural & Civil Engineers

PROJECT: THE WORLD TRADE CENTER | TITLE: DETAIL E 76A, E 76B, E77 | DATE: 8-15-68


REVISIONS

10-4-68

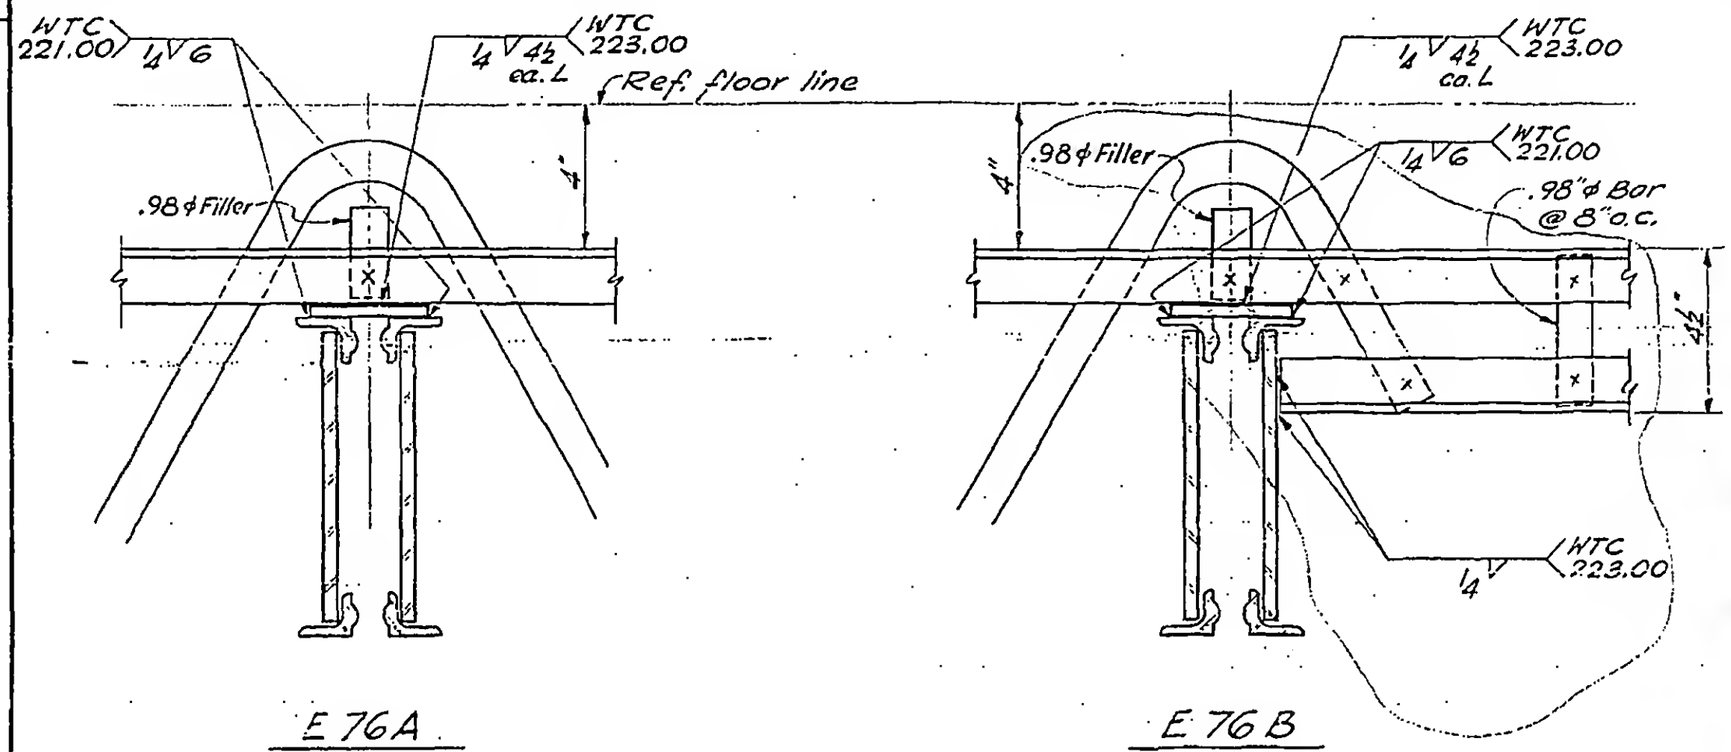

E 76A

E 76B

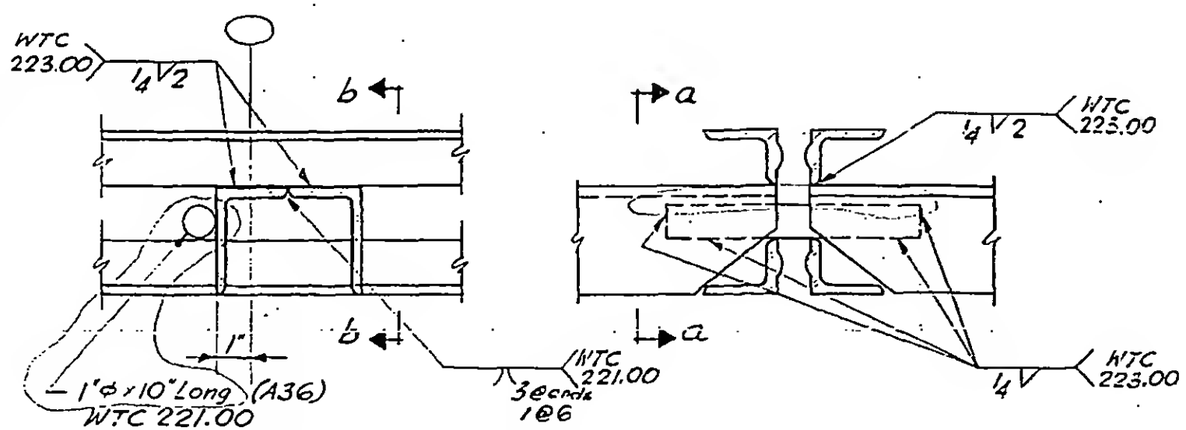

Section a-a

Section b-b

Detail E77

For plan see Det. E42 (7-AB4-23)

7-AB4-59

LICENSED PROFESSIONAL ENGINEER — LESLIE E. ROBERTSON — No. 34360 — UNIVERSITY OF THE STATE OF NEW YORK

DESIGNED

DRAWN

REVIEWED