
SKILLING - HELLE - CHRISTIANSEN - ROBERTSON Structural & Civil Engineers

PROJECT THE WORLD TRADE CENTER | TITLE FLOOR TRUSS - C32T4 | DATE 1-3-68

REVISIONS

1-26-68
4-1-68
5-10-68
7-22-68

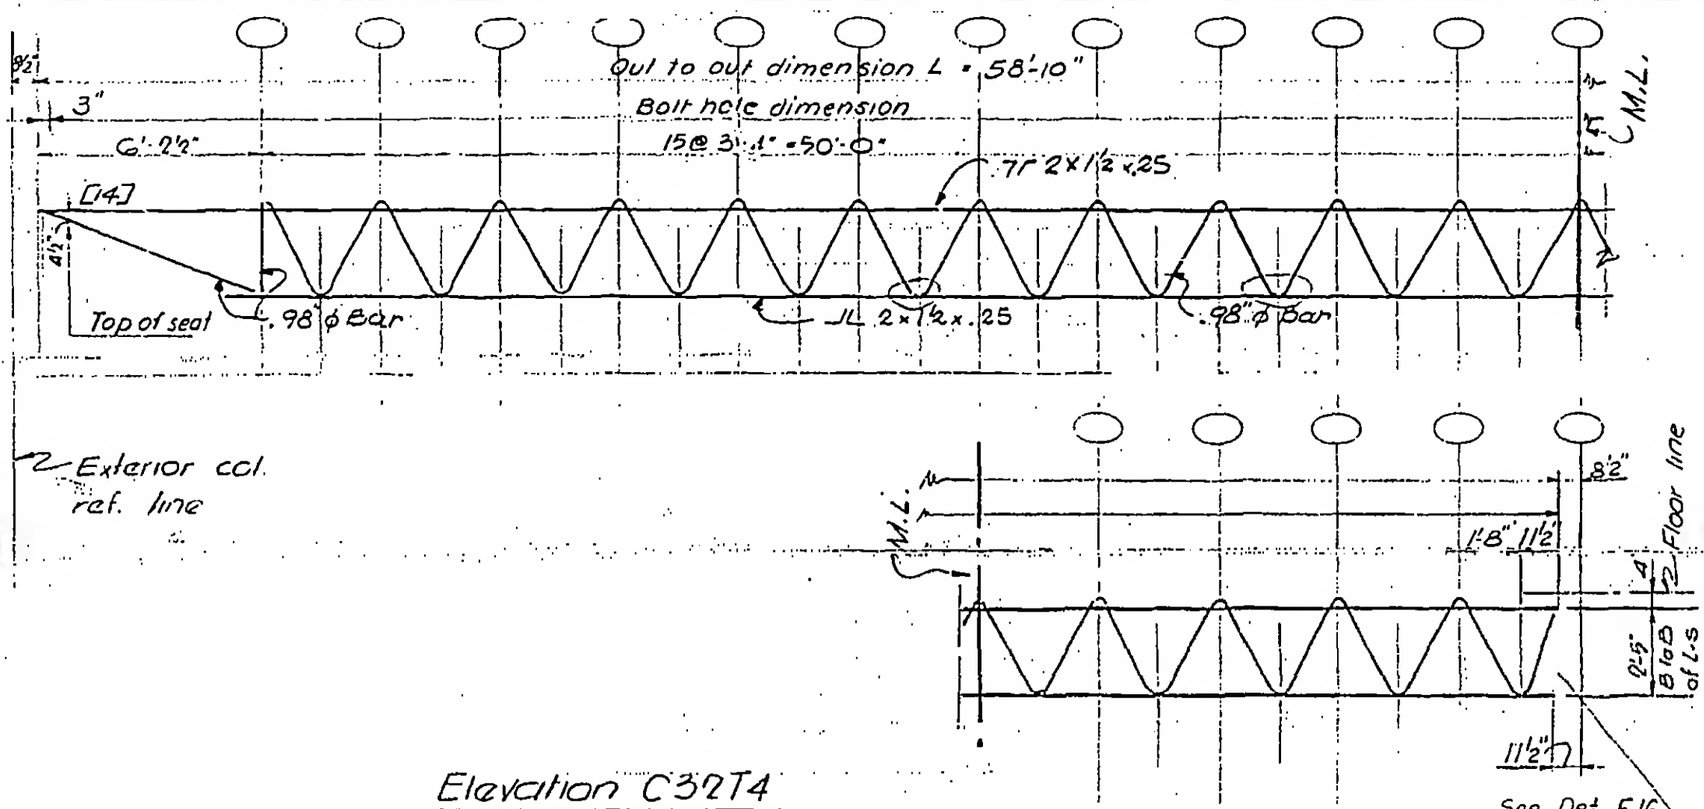

Elevation C32T4

LICENSED PROFESSIONAL ENGINEER
LESLIE E. ROBERTSON
N.Y. 34360
REGISTERED ON THE STATE OF NEW YORK

7-AB1-10