
SKILLING - HELLE - CHRISTIANSEN - ROBERTSON  Structural & Civil Engineers

PROJECT THE WORLD TRADE CENTER | TITLE FLOOR TRUSS C32T5 & C32T12 | DATE 10-20-67

REVISIONS

1-3.68
1-26-68
2-15-68
4-1-68
7-22-68

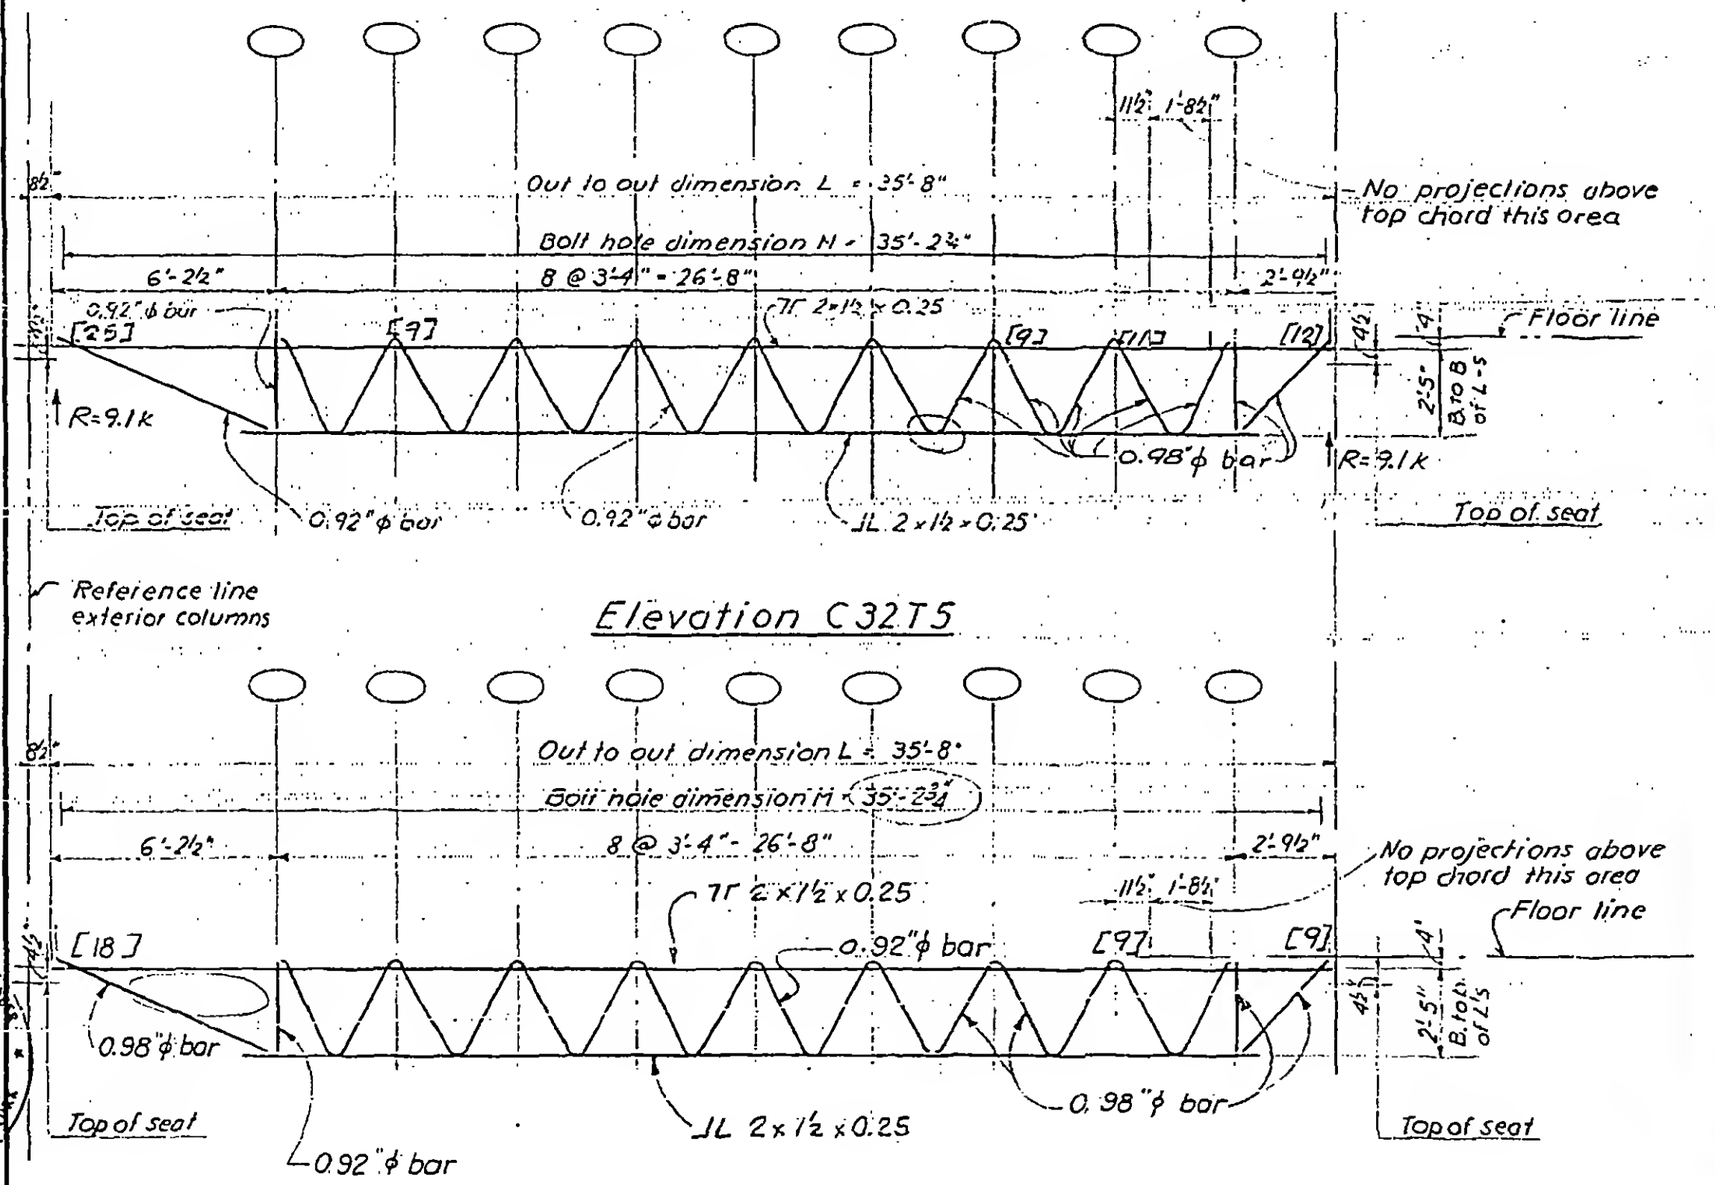


Elevation C32T5




Elevation C32T12

LICENSED PROFESSIONAL ENGINEER LESLIE E. ROBERTSON No. 34360 CONSULTANT TO THE STATE OF NEW YORK

7-AB1-11