
SKILLING - HELLE - CHRISTIANSEN - ROBERTSON Structural & Civil Engineers


PROJECT THE WORLD TRADE CENTER | TITLE FLOOR TRUSS C 32 T13 & T6 | DATE 1-3-68

REVISIONS

1-26-68
4-1-68
5-10-68
7-22-68

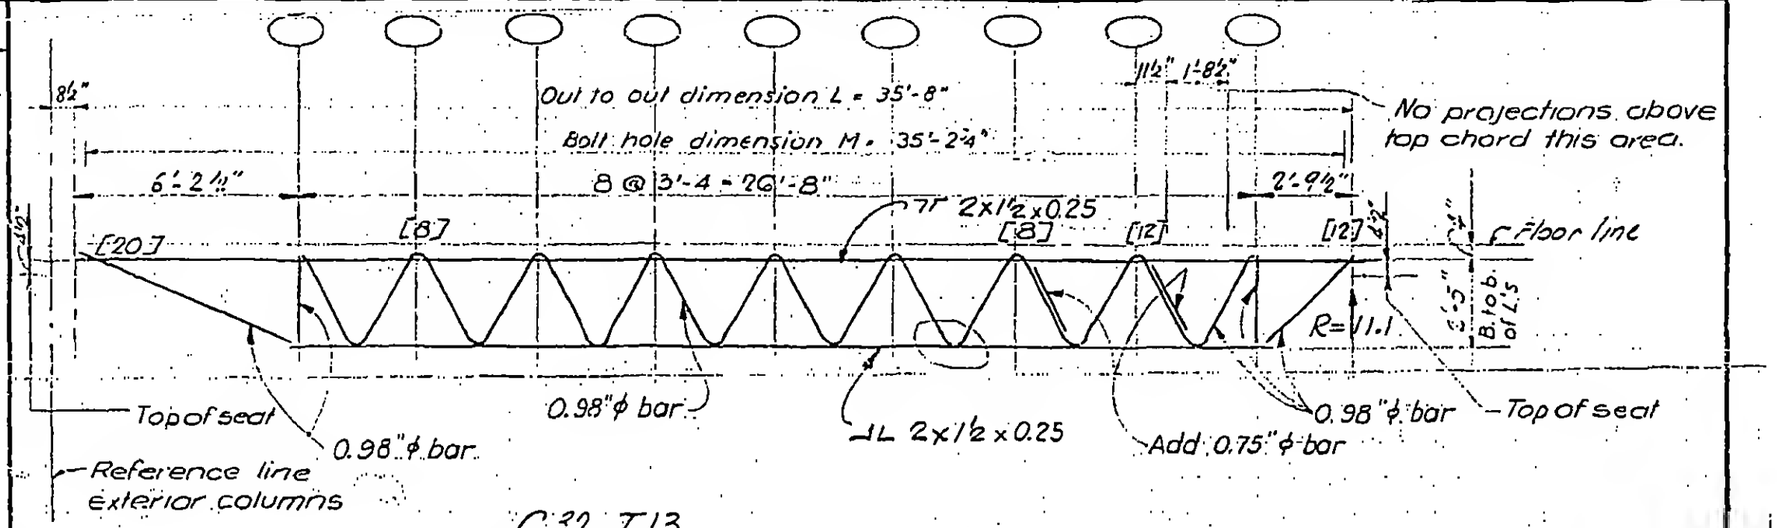

C32 T13

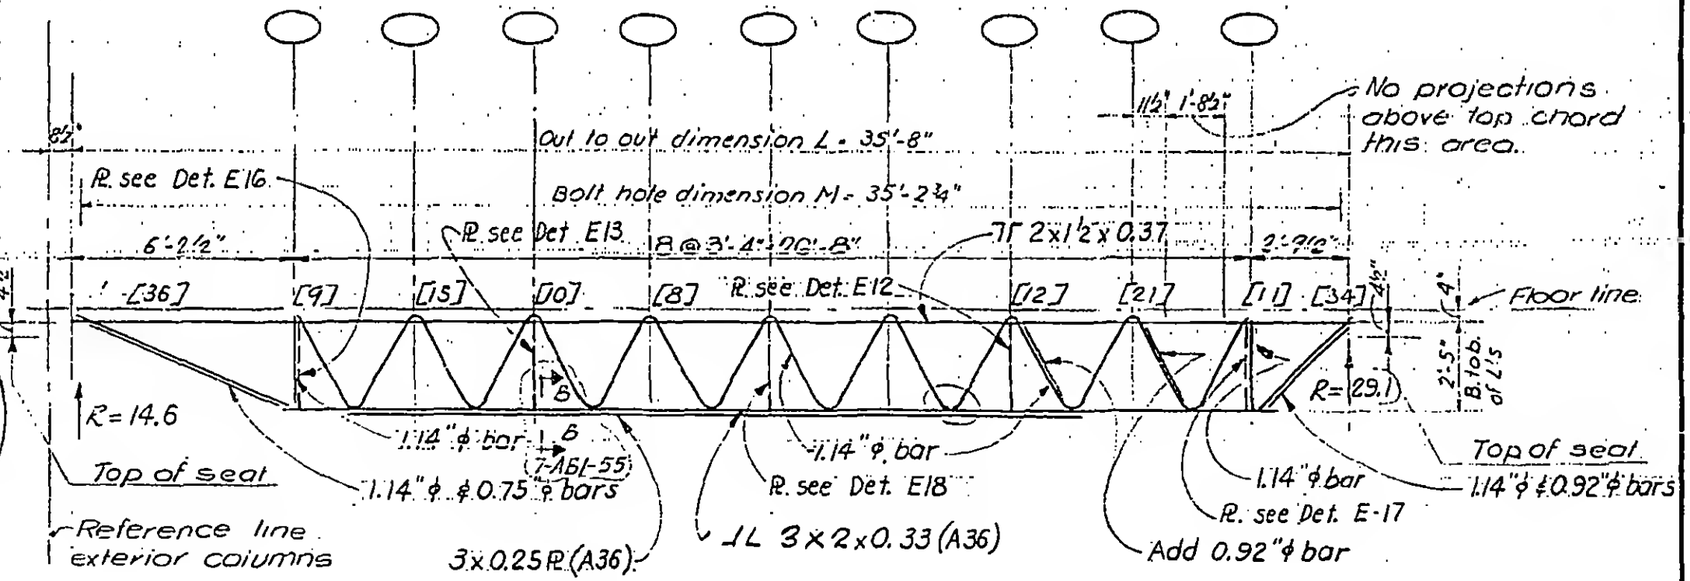

C32 T6

LICENSED PROFESSIONAL ENGINEER LESLIE E. ROBERTSON No. 34060 UNIVERSITY OF THE STATE OF NEW YORK

12

7-AB1-12