
SKILLING - HELLE - CHRISTIANSEN - ROBERTSON. Structural & Civil Engineers

PROJECT THE WORLD TRADE CENTER | TITLE FLOOR TRUSS C32T23 & C32T24 | DATE 8-1-68

REVISIONS

8-15-68
10-4-68

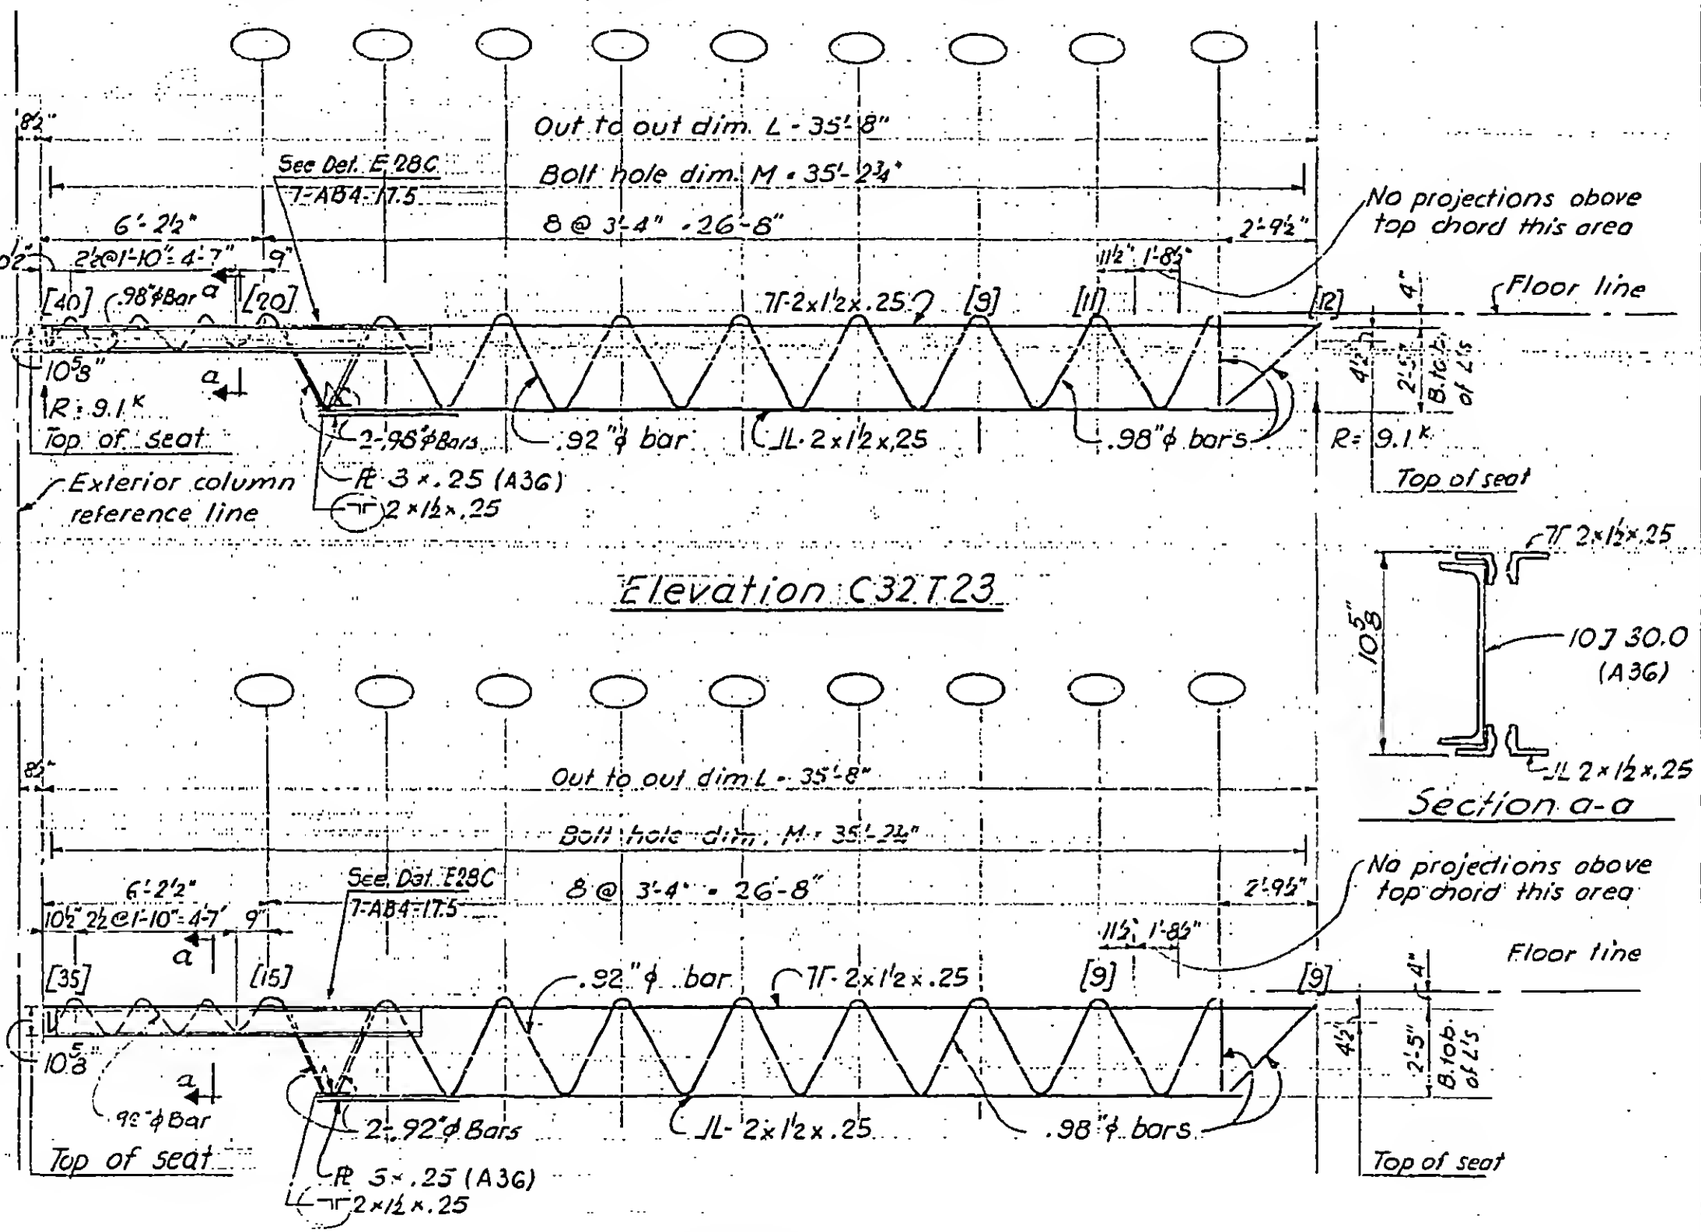

7-AB1-22