
SKILLING - HELLE - CHRISTIANSEN - ROBERTSON Structural & Civil Engineers

PROJECT THE WORLD TRADE CENTER | TITLE FLOOR TRUSS C32 T25 & C32 T26 | DATE 8-15-68


REVISIONS

10-4-68

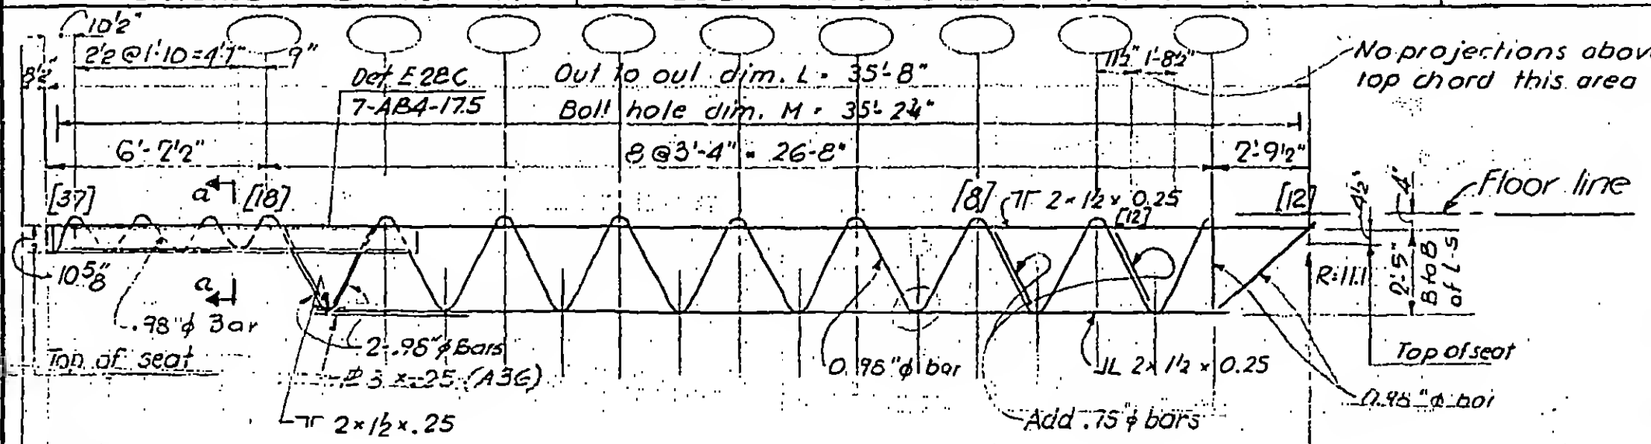


Exterior col. ref. line.

Elevation C32 T25

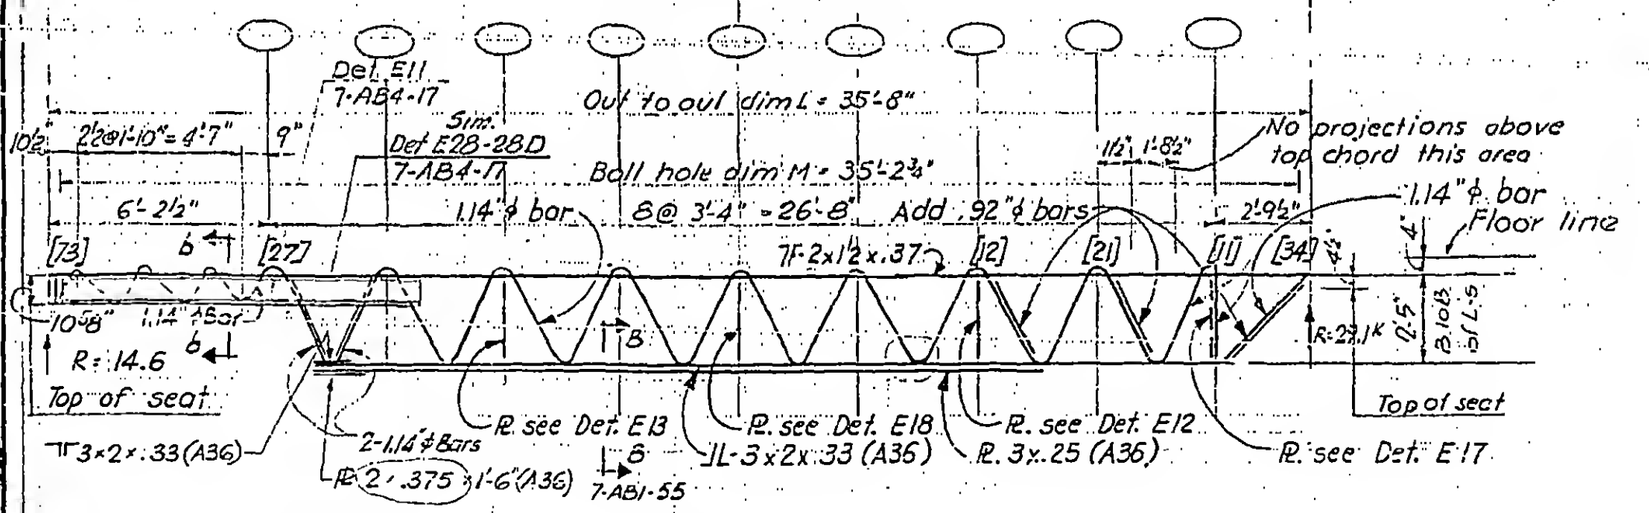

Elevation C32 T26

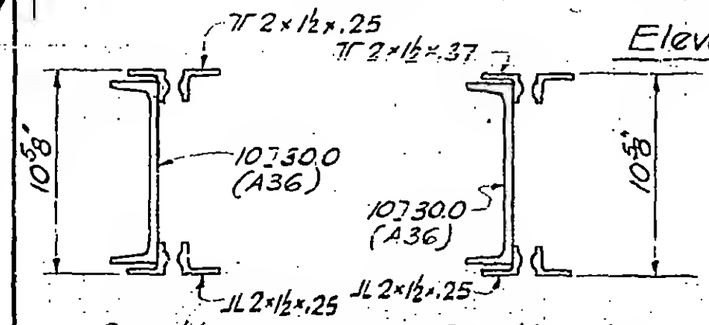

Section a-a Section b-b

7-AB1-23

LICENSED PROFESSIONAL ENGINEER
LESLIE E. ROBERTSON
No. 36395
UNIVERSITY OF THE STATE OF NEW YORK