
SKILLING, HELLE, CHRISTIANSEN, ROBERTSON — Structural & Civil Engineers

| PROJECT | TITLE | DATE |
|---|---|---|
| THE WORLD TRADE CENTER | FLOOR TRUSS DETAIL 8.14 | 3-19-69 |

REVISIONS

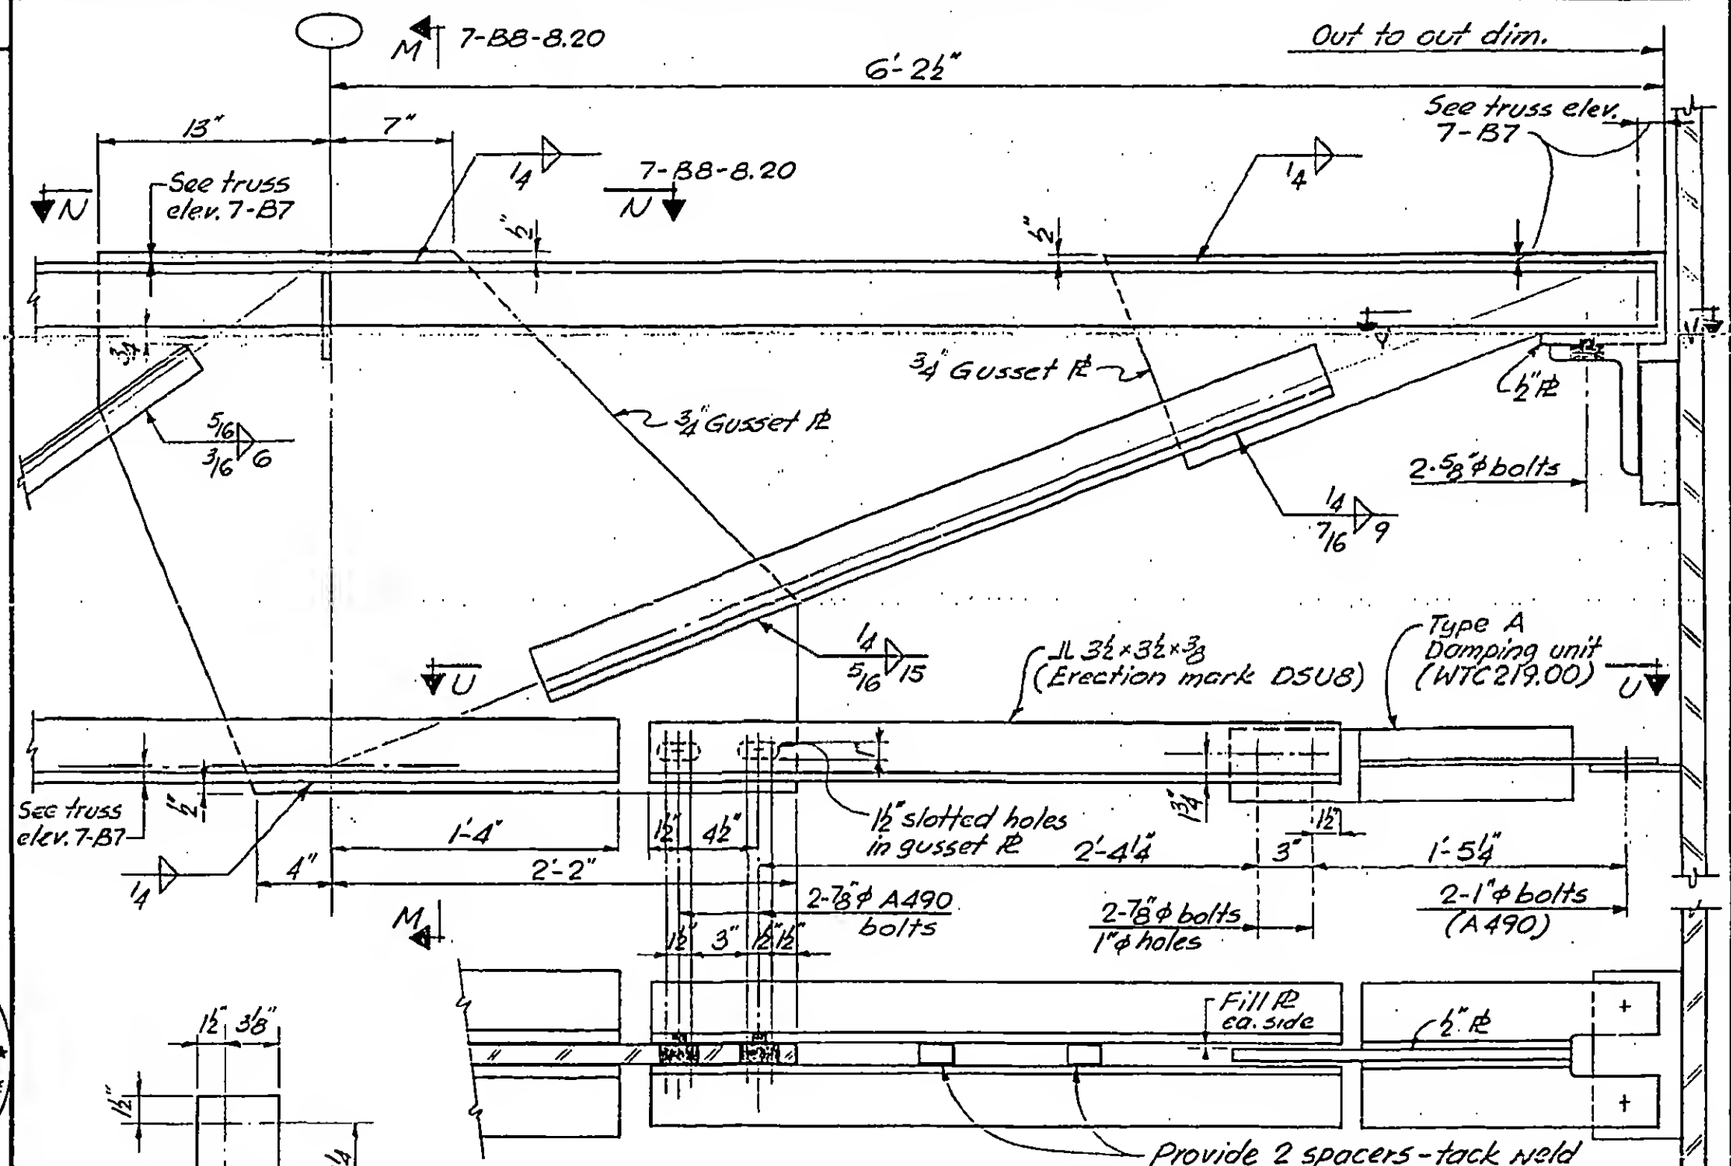


LICENSED PROFESSIONAL ENGINEER — LESLIE E. ROBERTSON — No. 34360 — UNIVERSITY OF THE STATE OF NEW YORK

DESIGNED K. Hwang
DRAWN J. Gricius
REVIEWED W. Brewer

7-B8-8.16