
SKILLING HELLE CHRISTIANSEN, ROBERTSON — Structural & Civil Engineers

PROJECT: THE WORLD TRADE CENTER | TITLE: FLOOR TRUSS 29T12 | DATE: 3-19-69

REVISIONS

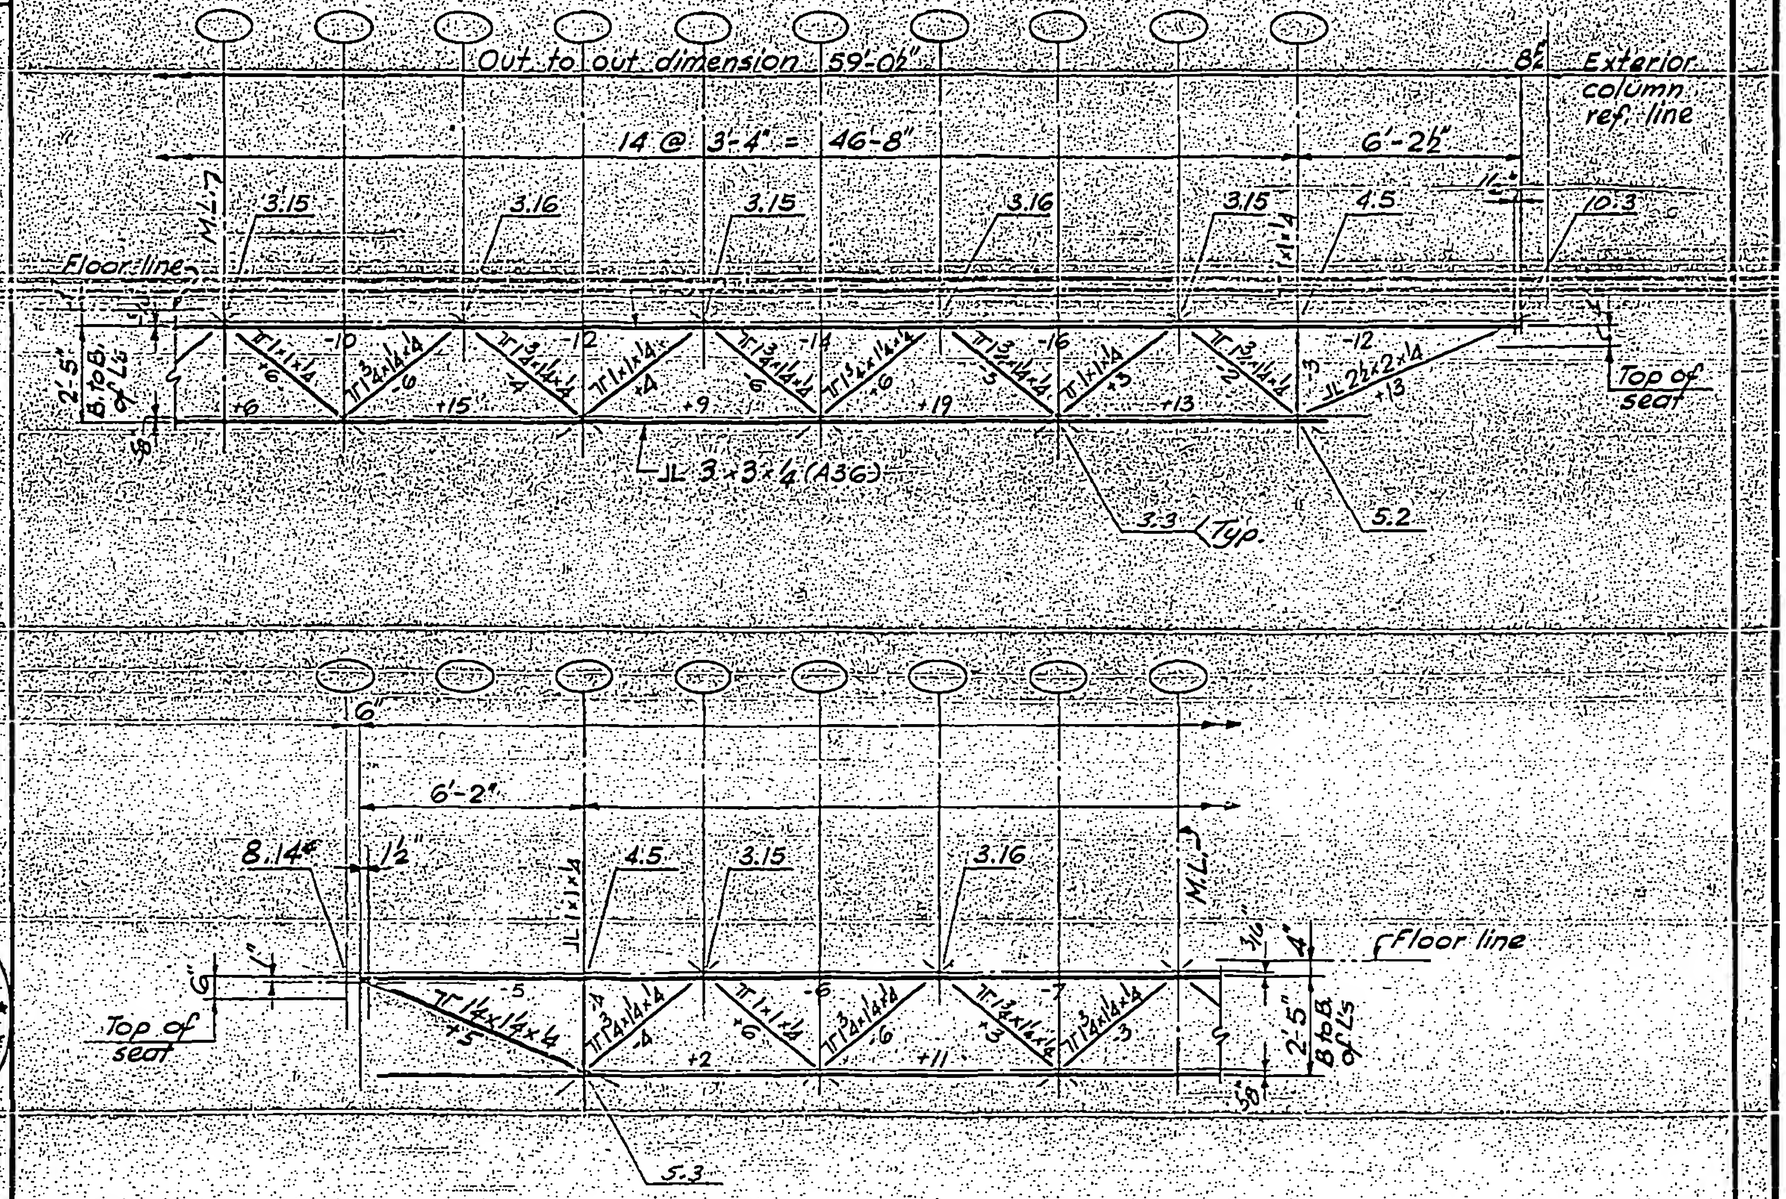

LICENSED PROFESSIONAL ENGINEER — LESLIE E. ROBERTSON — NO. 34960 — UNIVERSITY OF THE STATE OF NEW YORK

DESIGNED K. Shwang

DRAWN J. Gricius

REVIEWED C.W. Brewer

7-B7-10