

SKILLING, HELLE, CHRISTIANSEN, ROBERTSON — Structural & Civil Engineers

PROJECT THE WORLD TRADE CENTER | TITLE FLOOR TRUSS B14; B15, B16 & B17 | DATE 3-19-69

REVISIONS

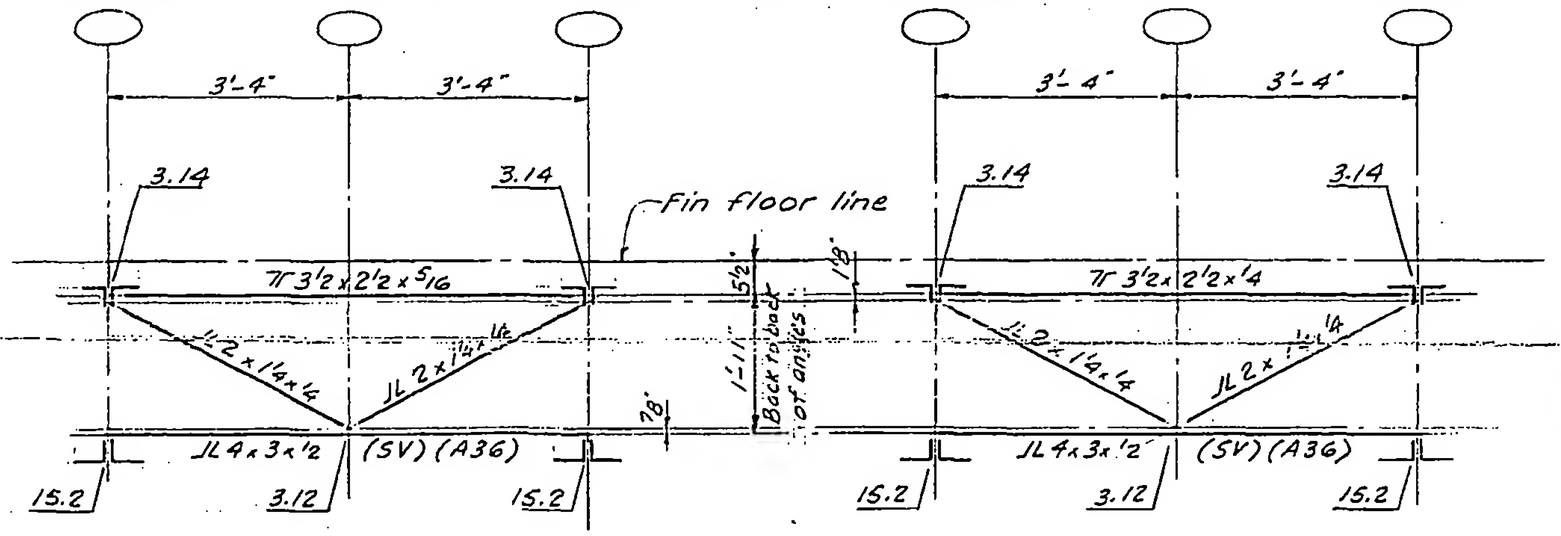

B14 B15

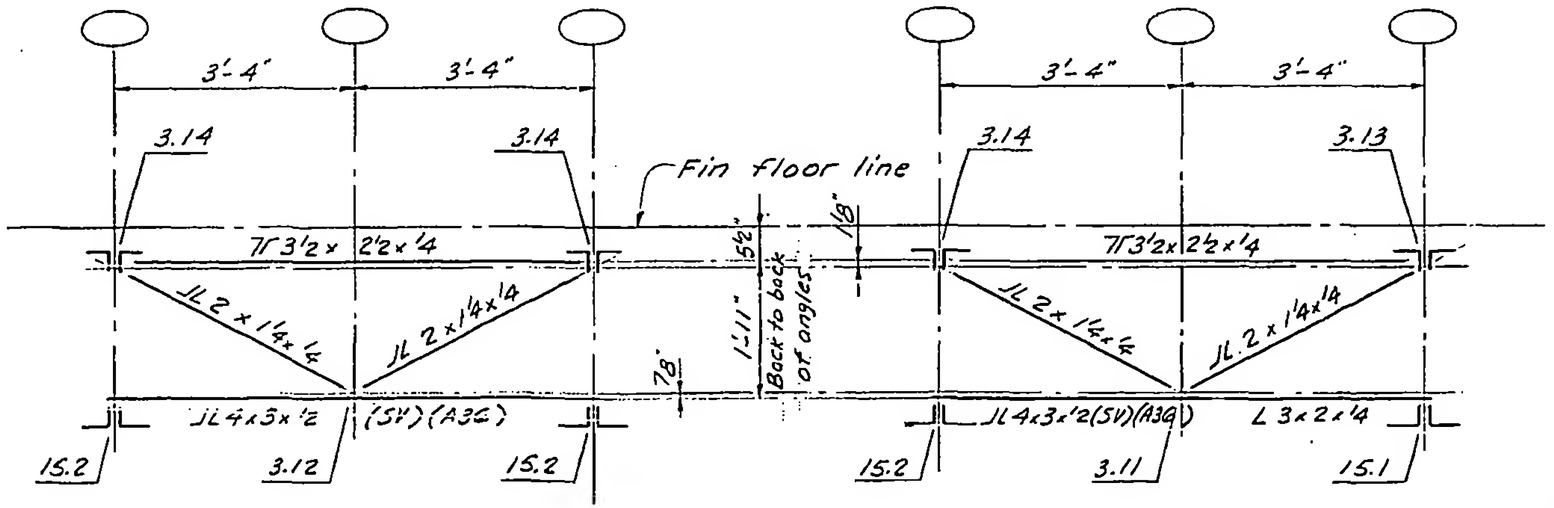

B16 B17

LICENSED PROFESSIONAL ENGINEER — LESLIE E. ROBERTSON — No. 34360 — UNIVERSITY OF THE STATE OF NEW YORK

DESIGNED K. H. Wong

DRAWN A. L. FRANQUI

REVIEWED W. Brewer

7-B7-24