
SKILLING - HELLE - CHRISTIANSEN - ROBERTSON Structural & Civil Engineers

PROJECT THE WORLD TRADE CENTER | TITLE TYPICAL BEAM FIREPROOFING DETAILS | DATE 3-1-68

REVISIONS

1-28-69

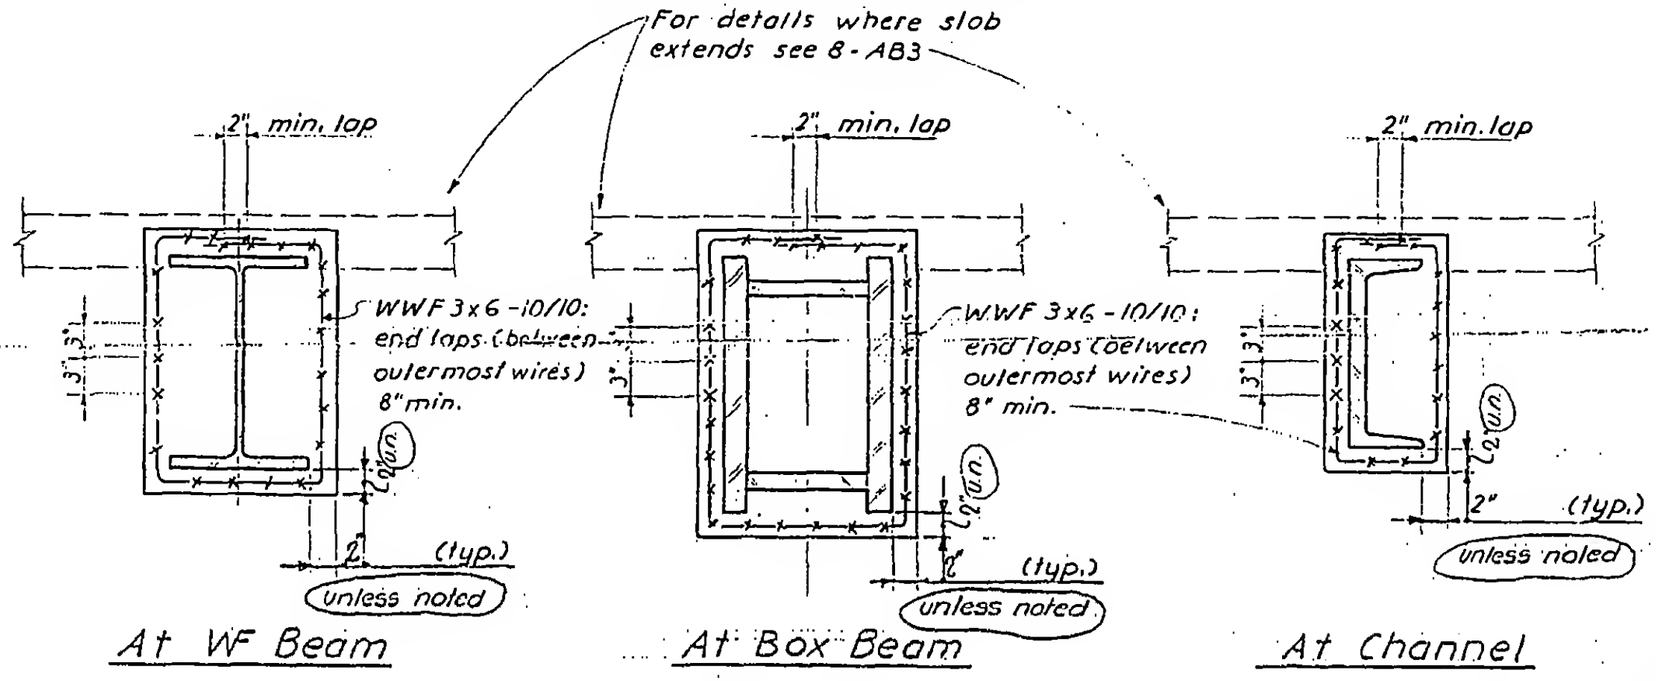

Detail A

Notes:

1. For required chamfers and other features see Archt. Dwgs. and Specifications.
2. WWF may be replaced with reinf. assembled and installed in place. See 8-AB1-5.4



8 AB1-5.1