
SKILLING, HELLE, CHRISTIANSEN, ROBERTSON — Structural & Civil Engineers

PROJECT THE WORLD TRADE CENTER | TITLE EDGE DETAILS - ALTERNATE USING REMOVABLE FORMS INSTEAD OF METAL EDGING | DATE 9-5-68

REVISIONS

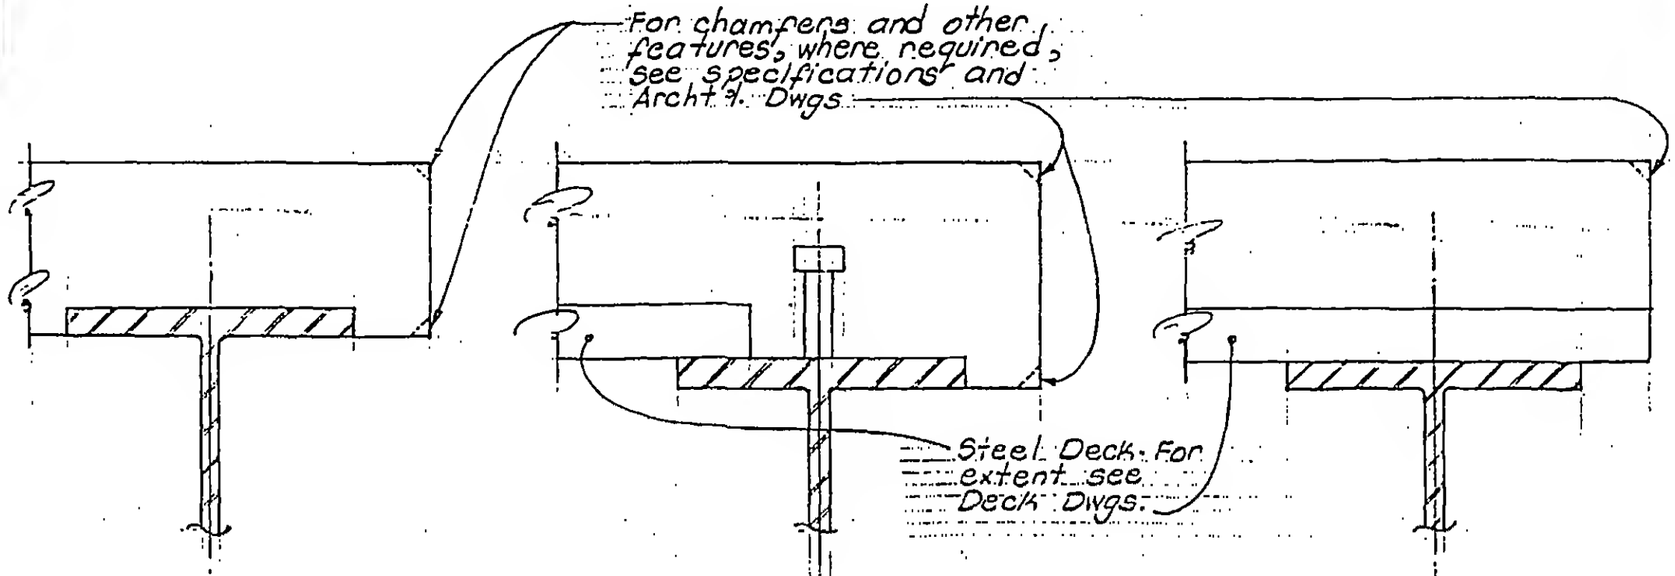

Note:
These details are an Alternate Method instead of Metal Edging shown in drawings, and are acceptable only where specifically allowed by Engineer.

LICENSED PROFESSIONAL ENGINEER
LESLIE E. ROBERTSON
No. 34360
UNIVERSITY OF THE STATE OF NEW YORK

DESIGNED

DRAWN

REVIEWED

8-AB1-13