
SKILLING - HELLE - CHRISTIANSEN - ROBERTSON Structural & Civil Engineers

PROJECT THE WORLD TRADE CENTER | TITLE TYPICAL SECTIONS - 4" SLAB ON STEEL DECK | DATE 3-1-68

REVISIONS

5/31/68
8/27/69

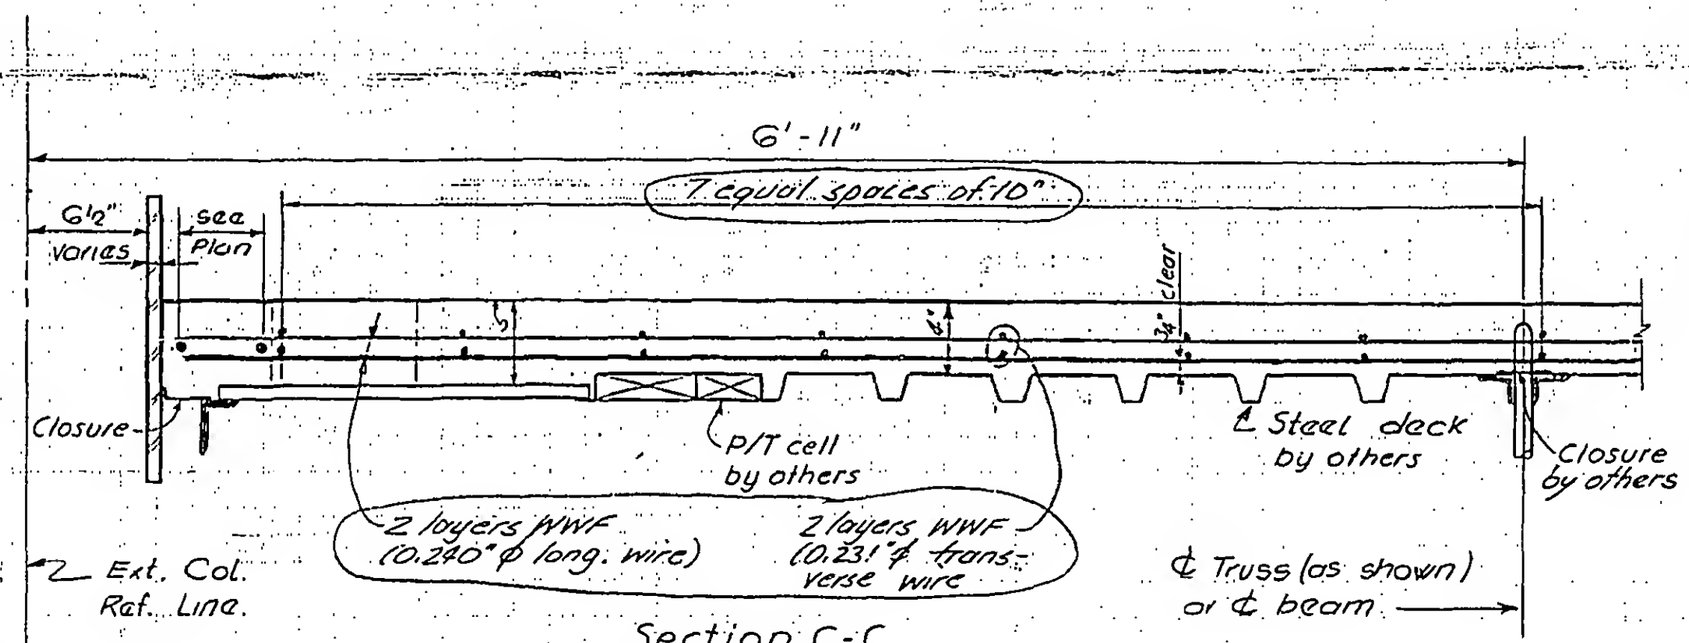

Section C-C

Edge bay

LICENSED PROFESSIONAL ENGINEER LESLIE E. ROBERTSON No. 34360 UNIVERSITY OF THE STATE OF NEW YORK

6 WOB

8-AB2-2.2

1062-L