
SKILLING - HELLE - CHRISTIANSEN - ROBERTSON Structural & Civil Engineers

PROJECT THE WORLD TRADE CENTER | TITLE TYPICAL SECTIONS - 4" SLAB ON STEEL DECK | DATE 3-1-68

REVISIONS

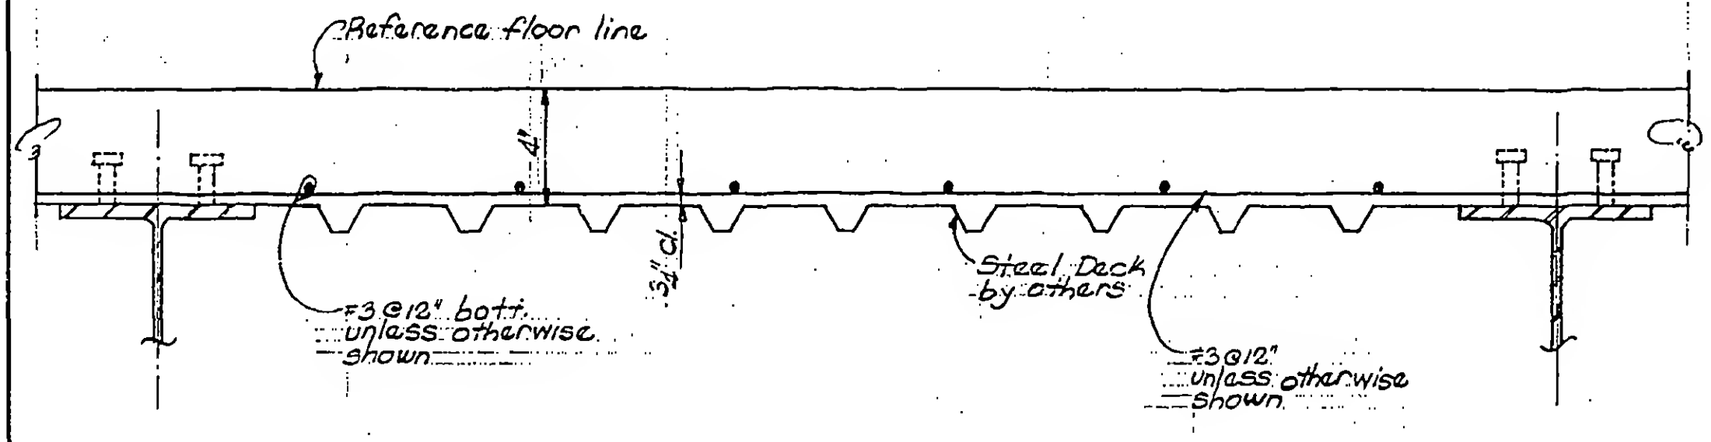

Section N-N

LICENSED PROFESSIONAL ENGINEER
LESLIE E. ROBERTSON
No. 34960
REGISTERED IN THE STATE OF NEW YORK

8.AB2-2.6