
SKILLING - HELLE - CHRISTIANSEN - ROBERTSON Structural & Civil Engineers


PROJECT THE WORLD TRADE CENTER | TITLE TYPICAL SECTION - SLAB 5" OR MORE ON STEEL DECK | DATE 3-1-68

REVISIONS

8-AB2-8

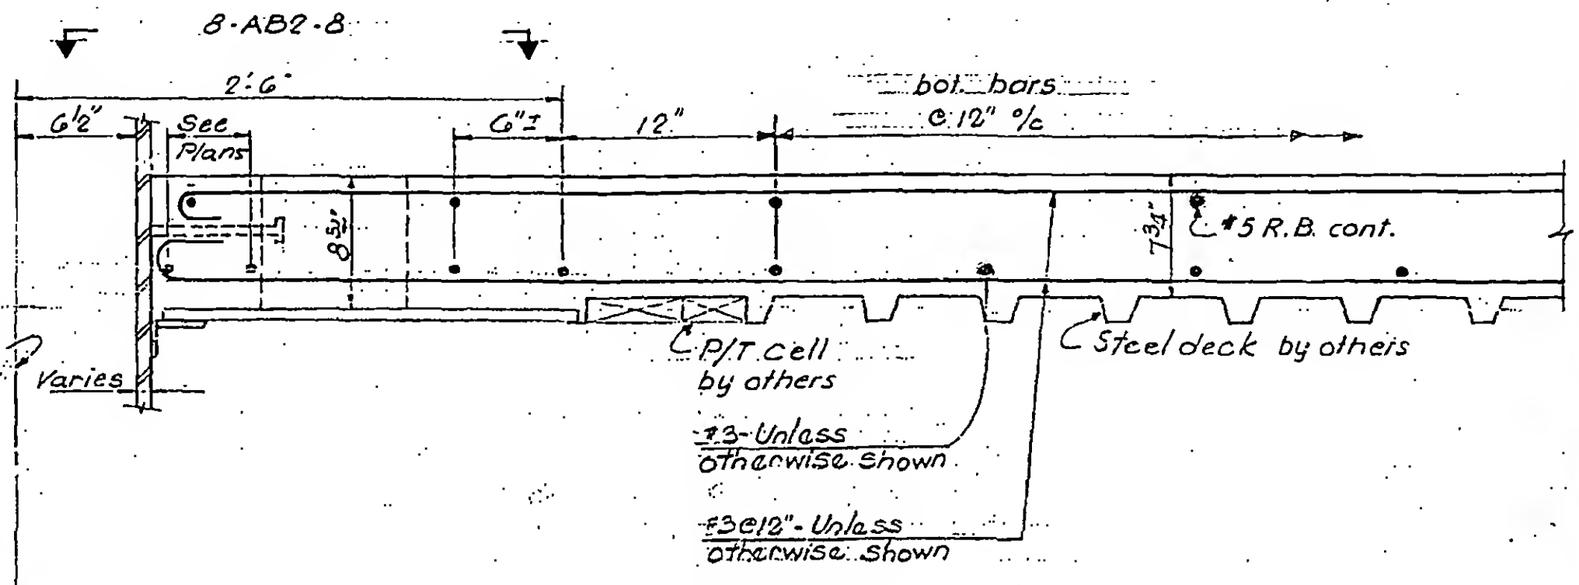

Section D-D

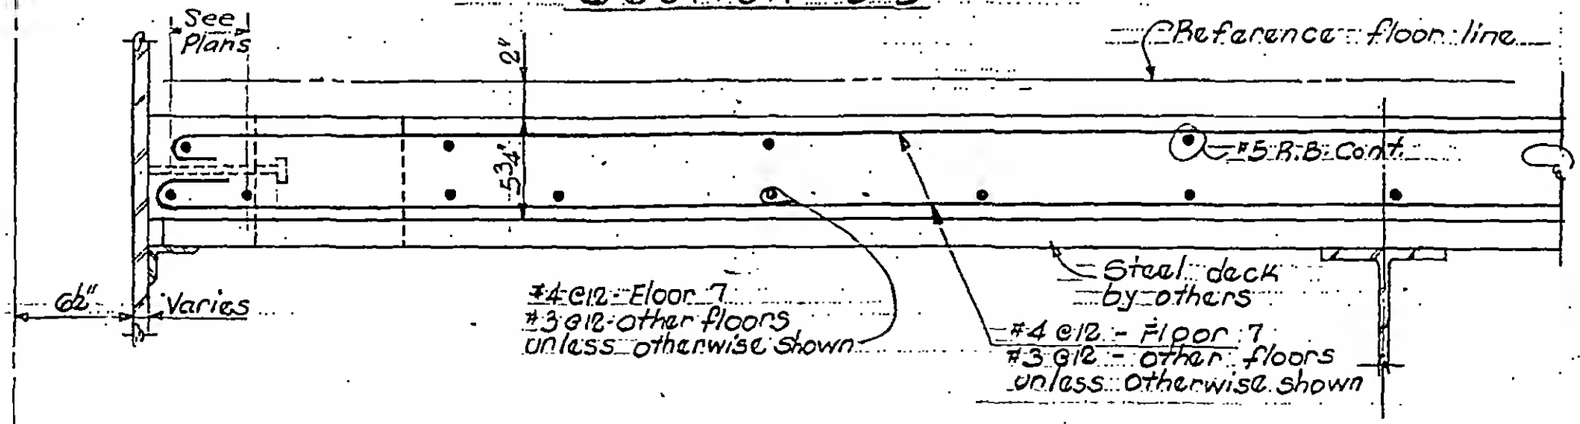

Section E-E
END BAY

LICENSED PROFESSIONAL ENGINEER
LESLIE E. ROBERTSON
No. 34360
REGISTERED IN THE STATE OF NEW YORK

8-AB2-3.5