

SKILLING - HELLE - CHRISTIANSEN - ROBERTSON Structural & Civil Engineers

PROJECT THE WORLD TRADE CENTER | TITLE DETAIL OF HEADER IN 7¾" SLAB | DATE 3-1-68

REVISIONS

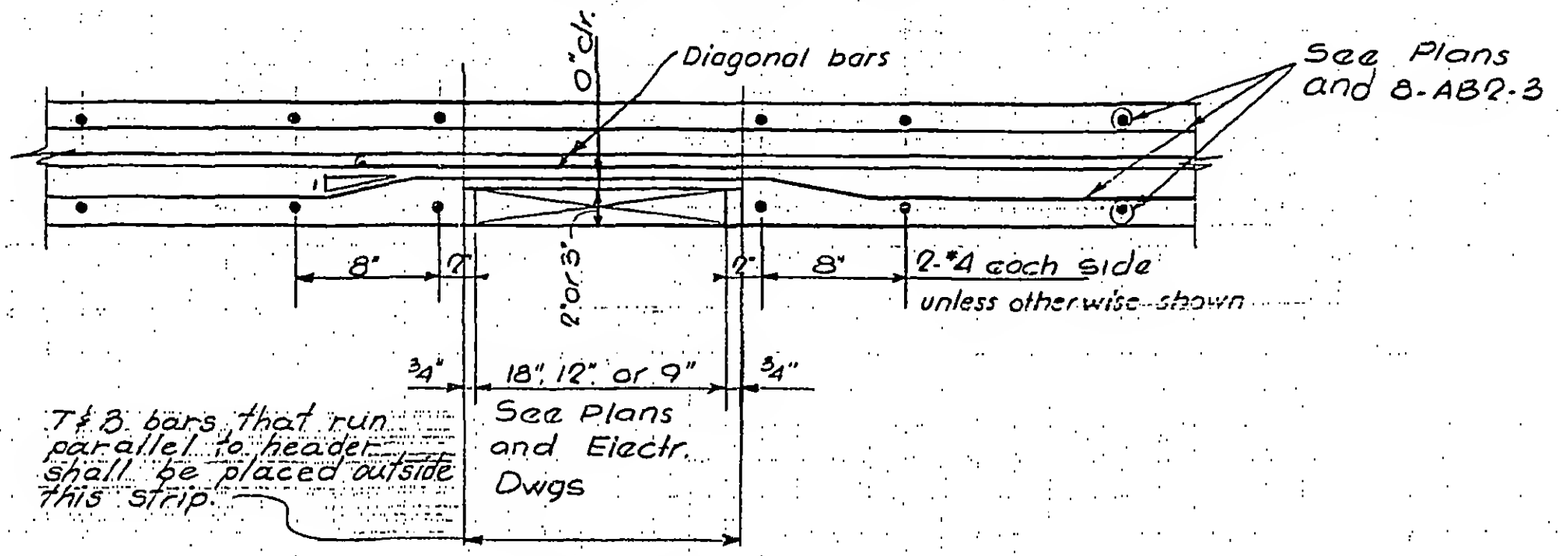

Section a-a

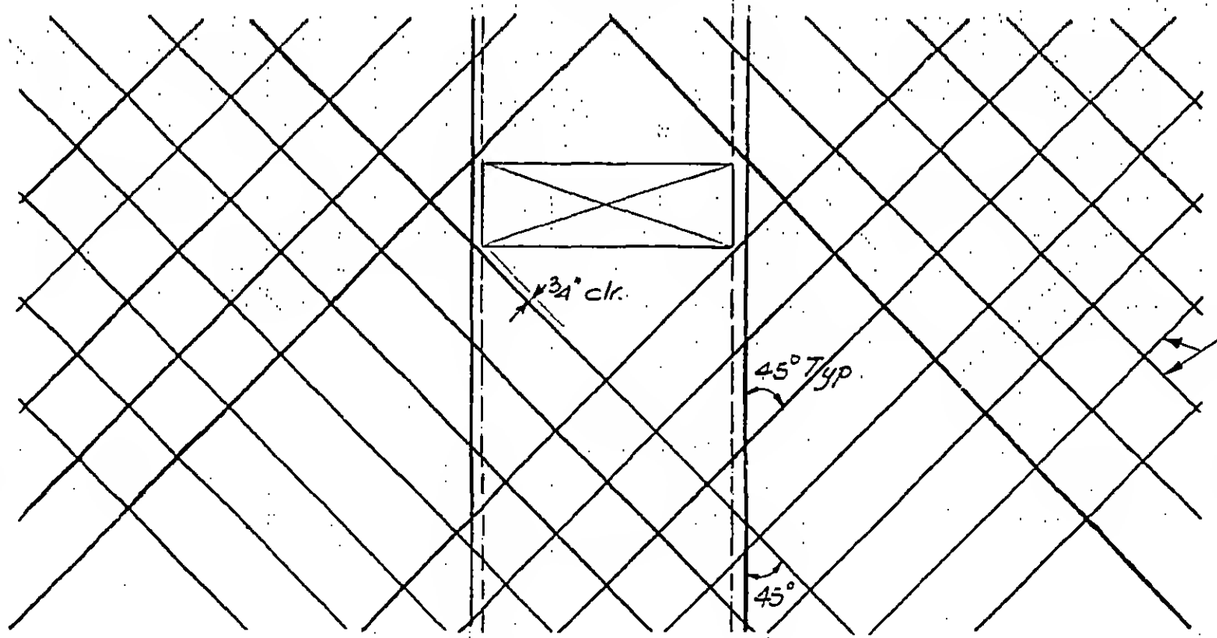

Plan

Showing Diagonal "D" Bars

LICENSED PROFESSIONAL ENGINEER LESLIE E. ROBERTSON No. 34360 THE STATE OF NEW YORK

8-AB2-7