
SKILLING, HELLE, CHRISTIANSEN, ROBERTSON — Structural & Civil Engineers

PROJECT THE WORLD TRADE CENTER | TITLE DETAILS AT SPLICING CHAMBER | DATE 3-19-70

REVISIONS

5/22/70

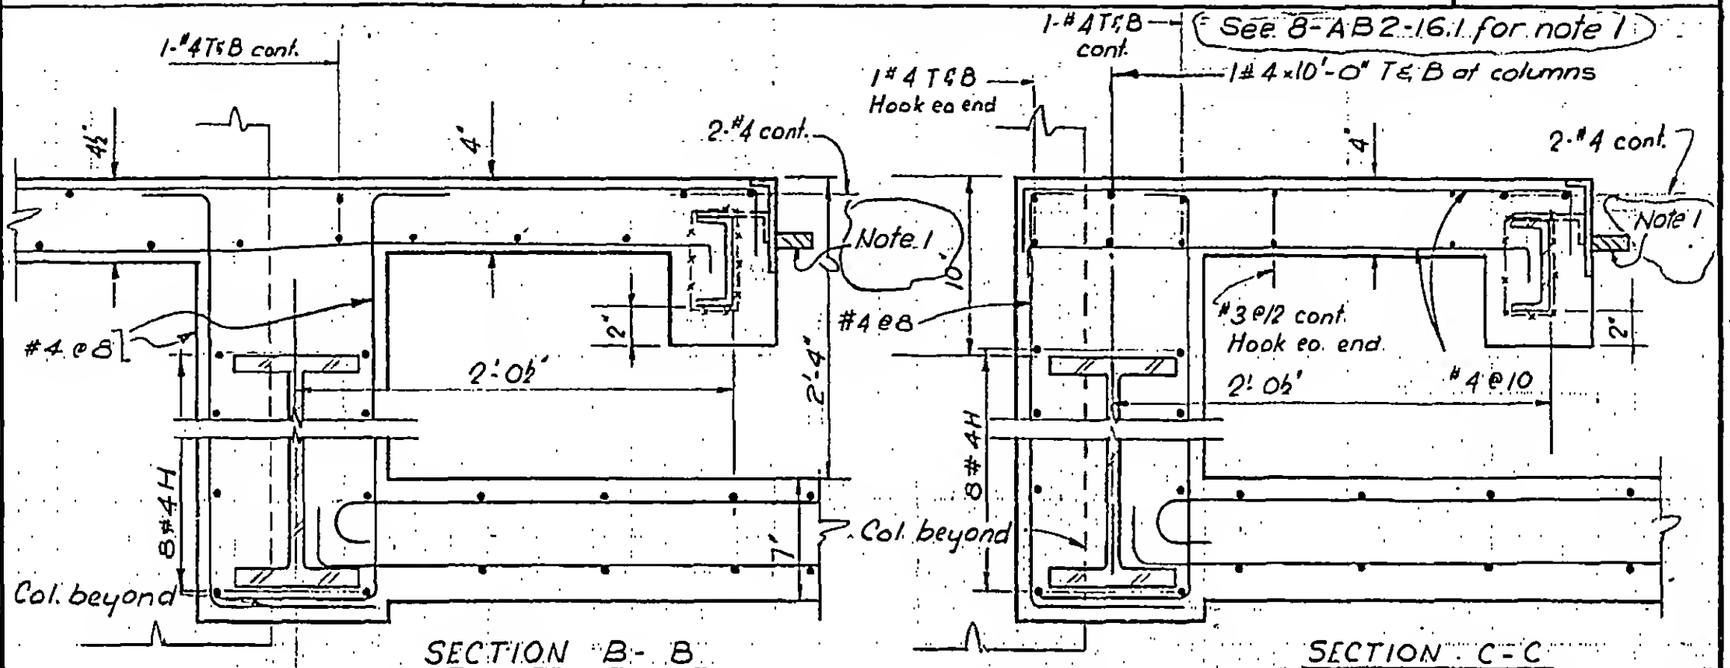

Note: Place removable slab after installation of conduits and a minimum of 7 days after main slab.

LICENSED PROFESSIONAL ENGINEER — LESLIE E. ROBERTSON — NO. 34360 — UNIVERSITY OF THE STATE OF NEW YORK

DESIGNED T. O'Neill

DRAWN T. Terrelonge

REVIEWED

8-AB2-15.2