
SKILLING, HELLE, CHRISTIANSEN, ROBERTSON — Structural & Civil Engineers

PROJECT THE WORLD TRADE CENTER | TITLE DETAILS AT SPLICING CHAMBER | DATE 3/19/70

REVISIONS

5/22/70

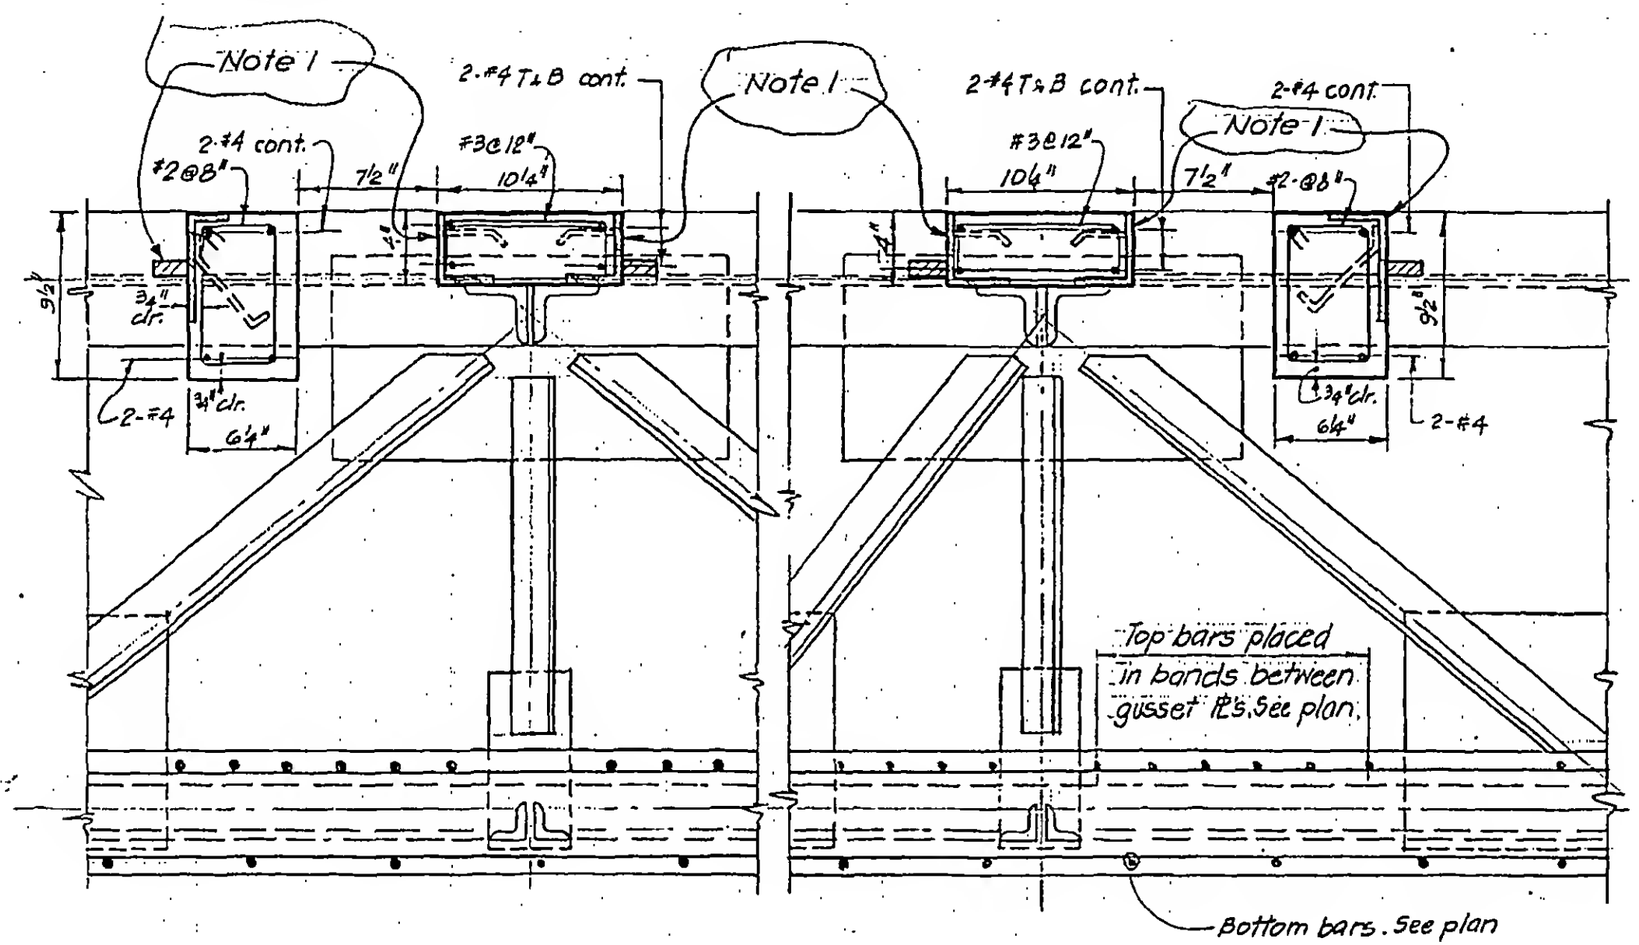

SECTION A-A

Note 1 For embedment details see Pope, Evans & Robbins Drawings 68330 - S100

LICENSED PROFESSIONAL ENGINEER LESLIE E. ROBERTSON No 34360 UNIVERSITY OF THE STATE OF NEW YORK

DESIGNED

DRAWN V.H.A

REVIEWED

8-AB2 - 16.1