
SKILLING, HELLE, CHRISTIANSEN, ROBERTSON — Structural & Civil Engineers


PROJECT THE WORLD TRADE CENTER | TITLE DETAILS AT SPLICING CHAMBER | DATE 3/19/70

REVISIONS

5/22/70

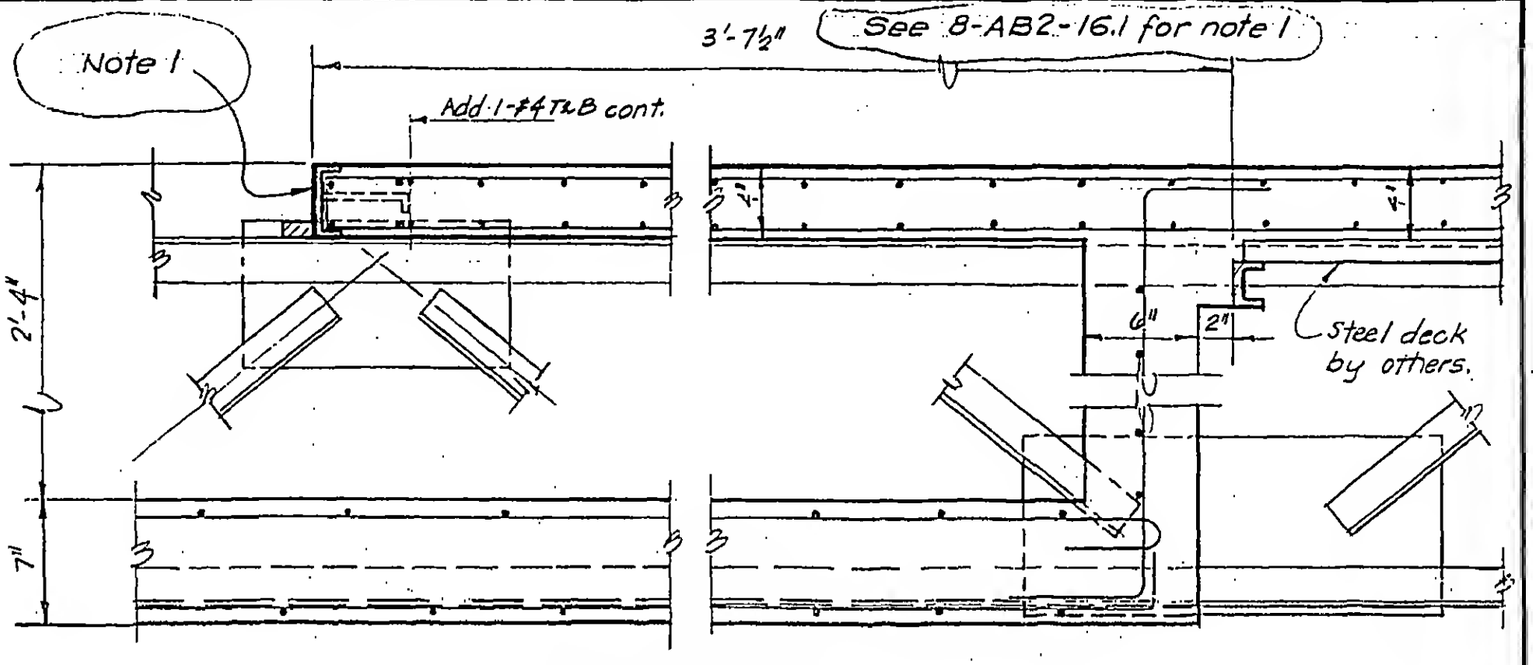

SECTION B-B

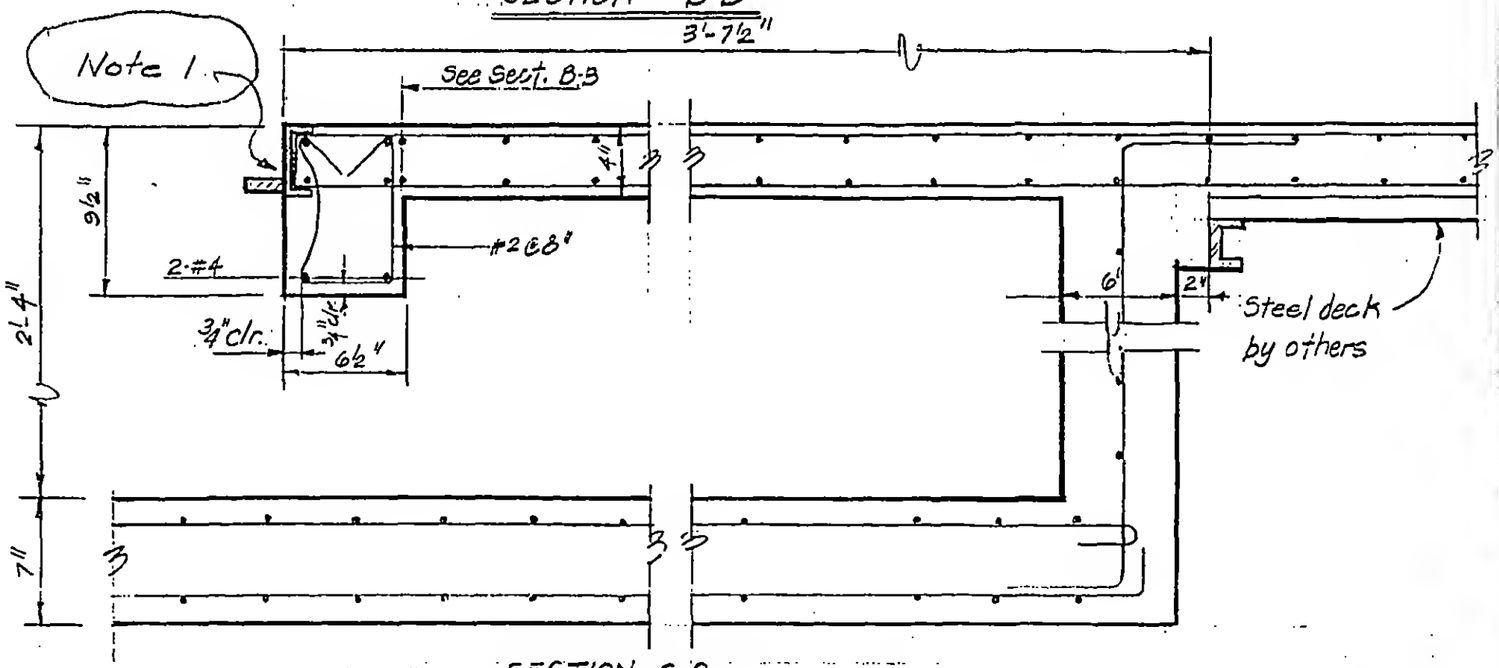

SECTION C-C

LICENSED PROFESSIONAL ENGINEER
LESLIE E. ROBERTSON
No. 34360
UNIVERSITY OF THE STATE OF NEW YORK

DESIGNED T. O'Neill

DRAWN P. Ozeki

REVIEWED

8-AB2-16.2