

SKILLING, HELLE, CHRISTIANSEN, ROBERTSON — Structural & Civil Engineers

PROJECT: THE WORLD TRADE CENTER | TITLE: TYPICAL SECTIONS THRU EXTERIOR WALL | DATE: 3-19-70

REVISIONS

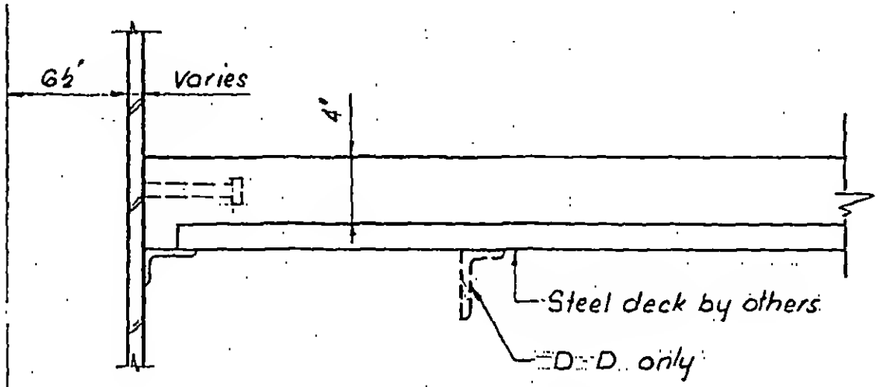

SECTION C-C & D-D

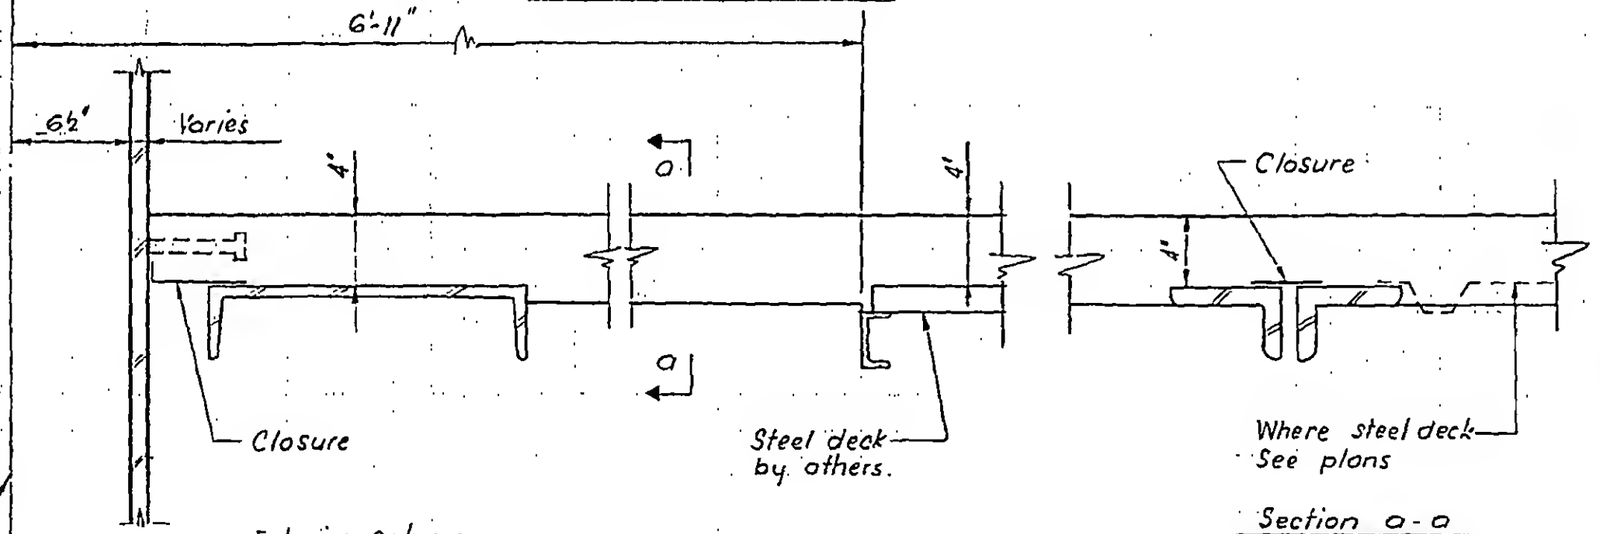

Section o-o

SECTION E-E

Note: Reinf. not shown.

LICENSED PROFESSIONAL ENGINEER LESLIE E. ROBERTSON No. 34360 UNIVERSITY OF THE STATE OF NEW YORK

DESIGNED T. O'Neill

DRAWN T. Terrelonge

REVIEWED

R-AR2-2000