
SKILLING - HELLE - CHRISTIANSEN - ROBERTSON Structural & Civil Engineers

PROJECT THE WORLD TRADE CENTER | TITLE TYP NARROW SLAB OVER STEEL BEAM | DATE 3-1-68

REVISIONS
1-17-69
10-24-69

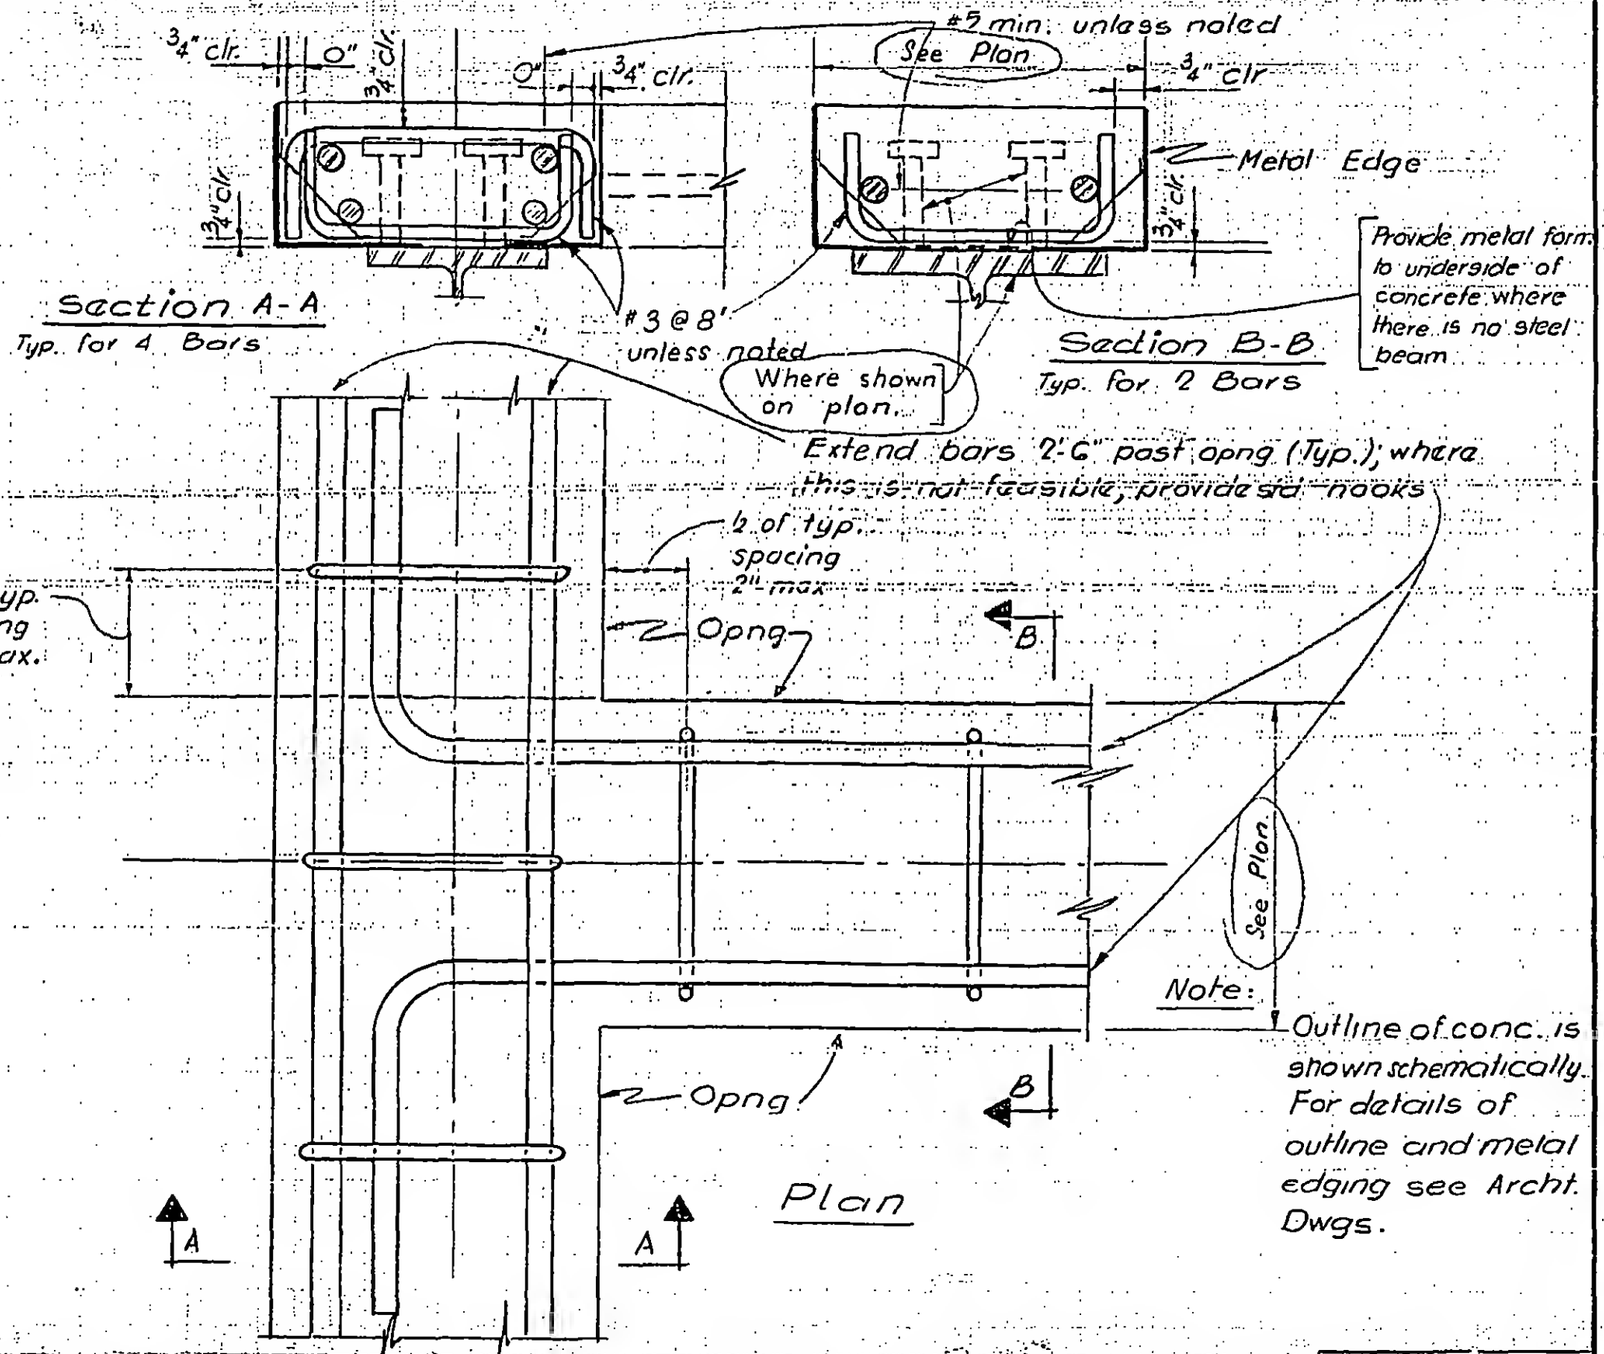

Note:
Outline of conc. is shown schematically. For details of outline and metal edging see Archt. Dwgs.

LICENSED PROFESSIONAL ENGINEER
LESLIE E. ROBERTSON
No. 34360
UNIVERSITY OF THE STATE OF NEW YORK

8-ABS-3.1