
SKILLING - HELLE - CHRISTIANSEN - ROBERTSON Structural & Civil Engineers


PROJECT THE WORLD TRADE CENTER | TITLE SECTIONS AT DEPRESSIONS | DATE 3-1-68

REVISIONS

1-28-69

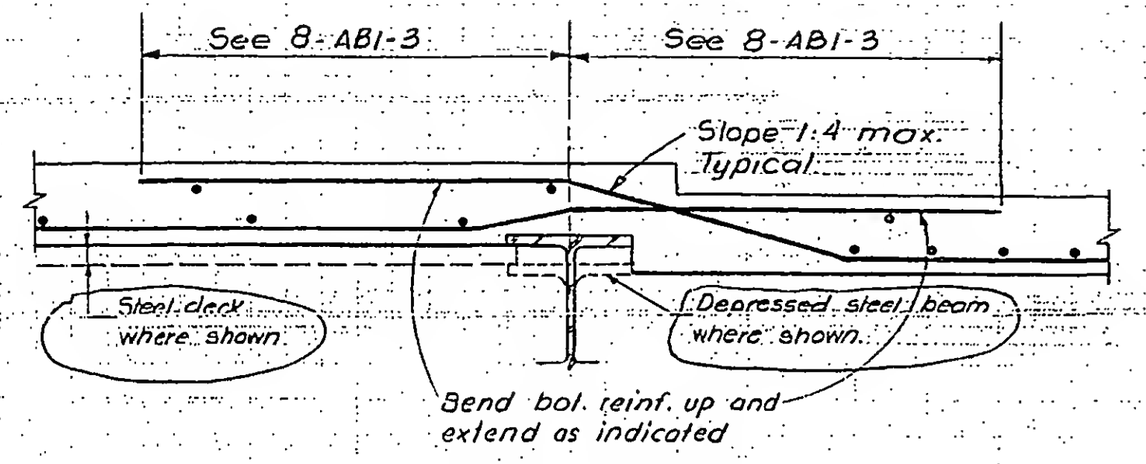

Section E-E

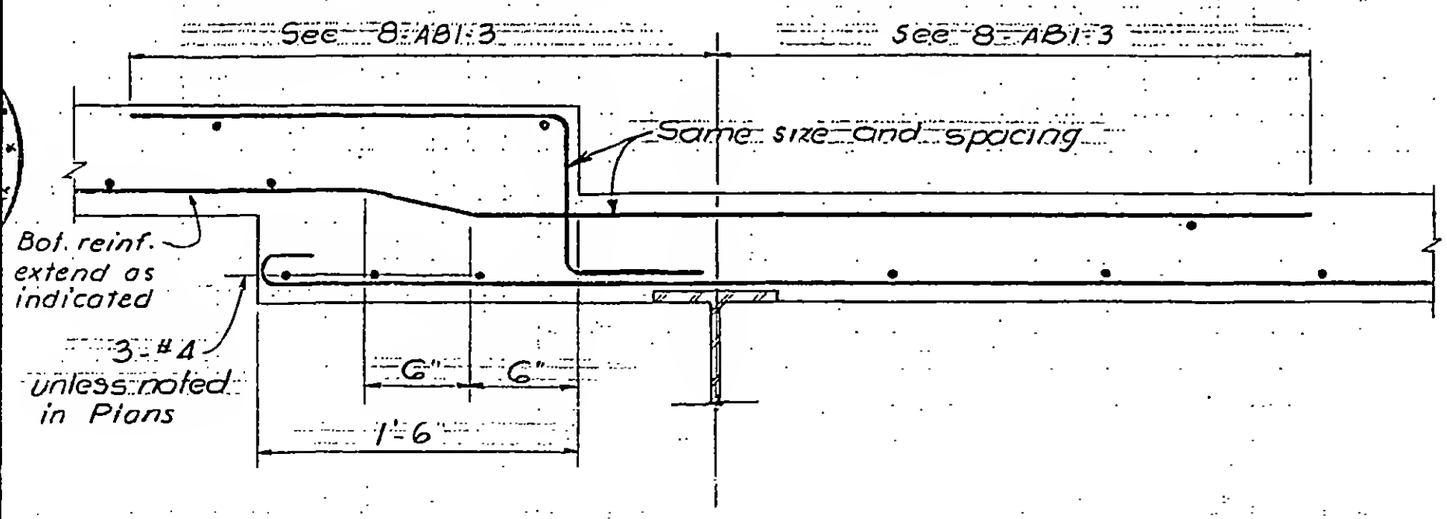

Section F-F

LICENSED PROFESSIONAL ENGINEER
LESLIE E. ROBERTSON
No. 34360
UNIVERSITY OF THE STATE OF NEW YORK

8-AB3-4.3