
SKILLING - HELLE - CHRISTIANSEN - ROBERTSON Structural & Civil Engineers


PROJECT THE WORLD TRADE CENTER | TITLE SECTIONS AT DEPRESSIONS | DATE 3-1-68

REVISIONS

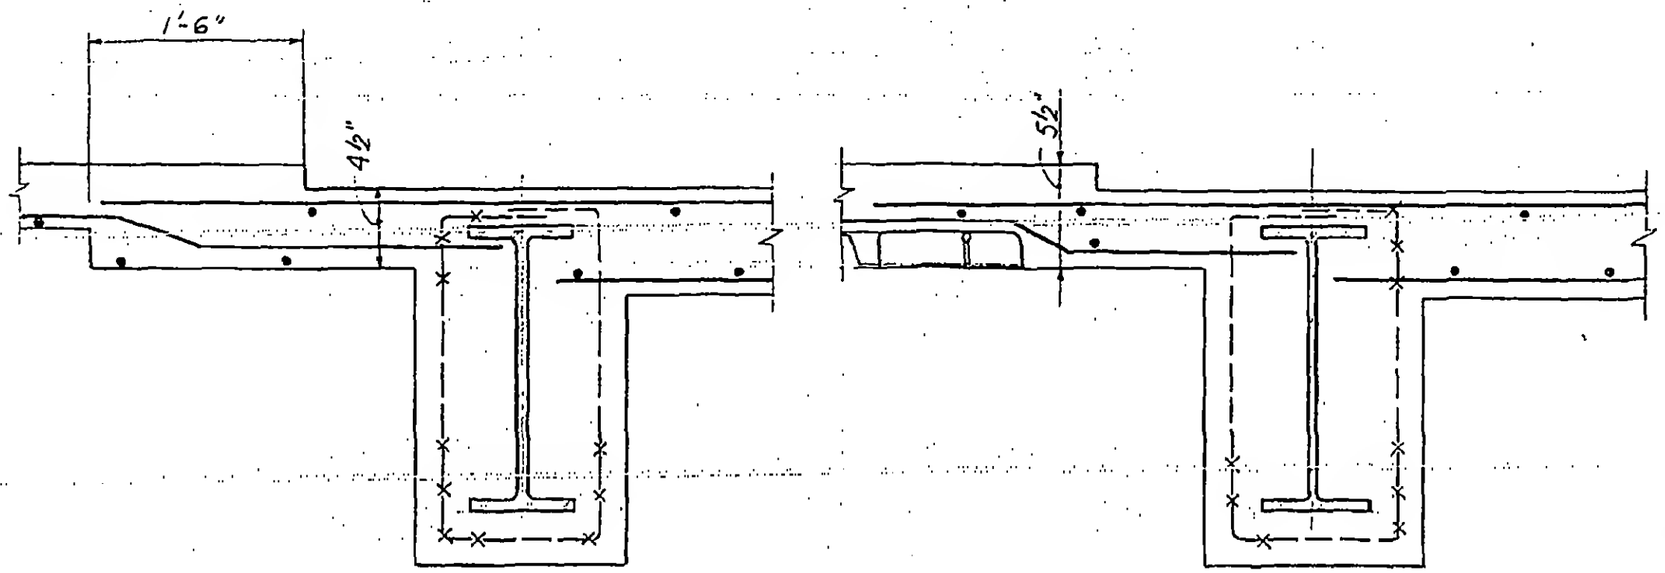

Section M-M

Section N-N

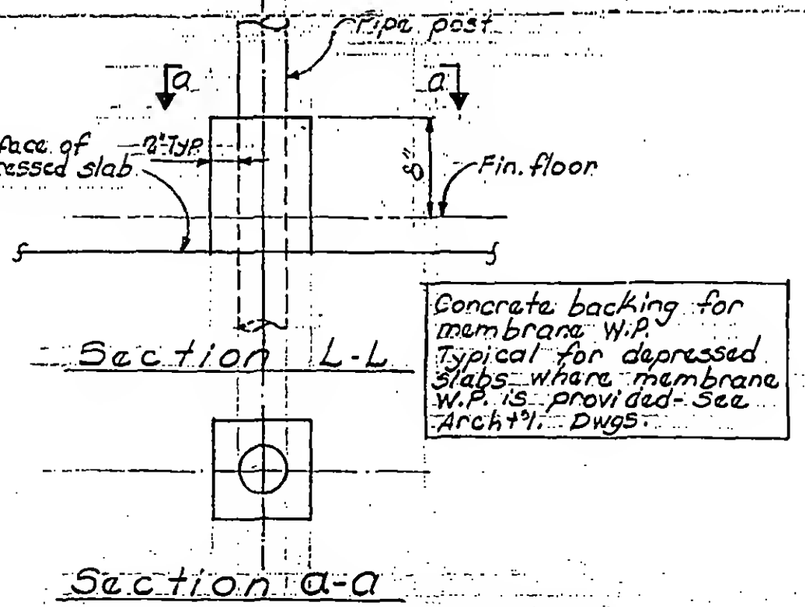

Section L-L

Concrete backing for membrane W.P. Typical for depressed slabs where membrane W.P. is provided - See Arch't'l. Dwgs.

Section a-a

LICENSED PROFESSIONAL ENGINEER LESLIE E. ROBERTSON No. 34360 UNIVERSITY OF THE STATE OF NEW YORK

8-AB3-4.5