

SKILLING - HELLE - CHRISTIANSEN - ROBERTSON Structural & Civil Engineers

PROJECT THE WORLD TRADE CENTER | TITLE KNOCK-OUT SLAB DETAILS | DATE 3-1-68

REVISIONS

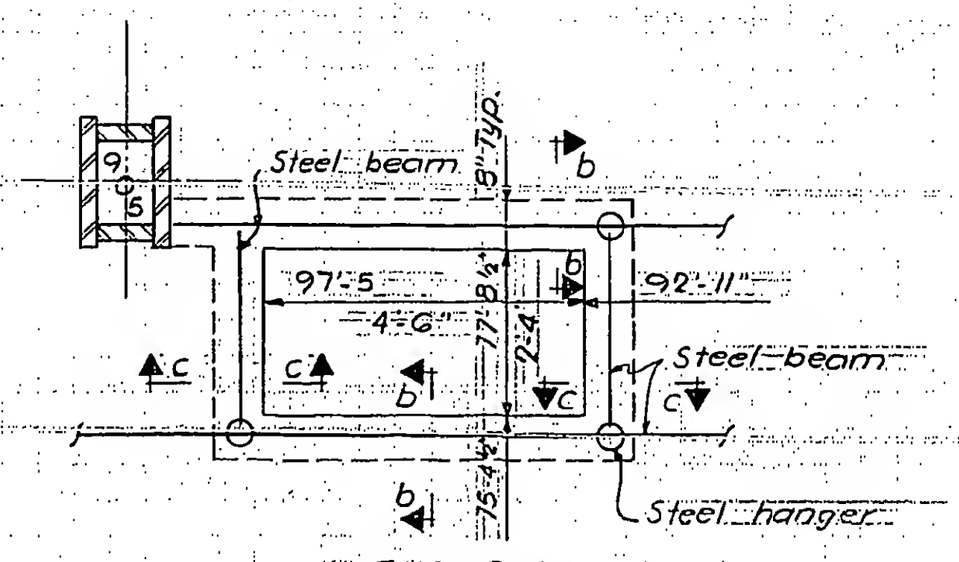

FLOOR 43

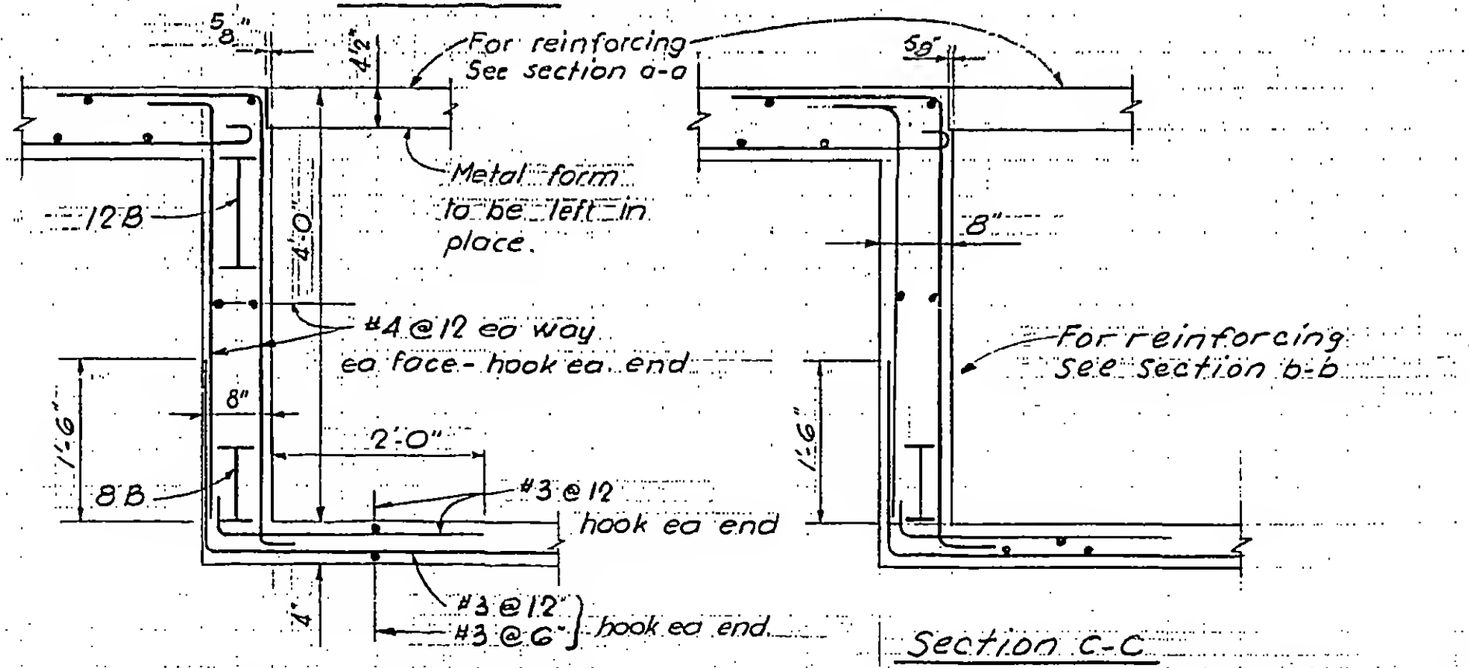

LICENSED PROFESSIONAL ENG. MEMBER LESLIE E. ROBERTSON No. 34360 UNIVERSITY OF THE STATE OF NEW YORK

8-AB3-5.2