
SKILLING - HELLE - CHRISTIANSEN - ROBERTSON — Structural & Civil Engineers


PROJECT THE WORLD TRADE CENTER | TITLE ELEVATOR PIT SECTIONS & DETAILS | DATE 3-1-68

REVISIONS


8-20-68

10-24-69

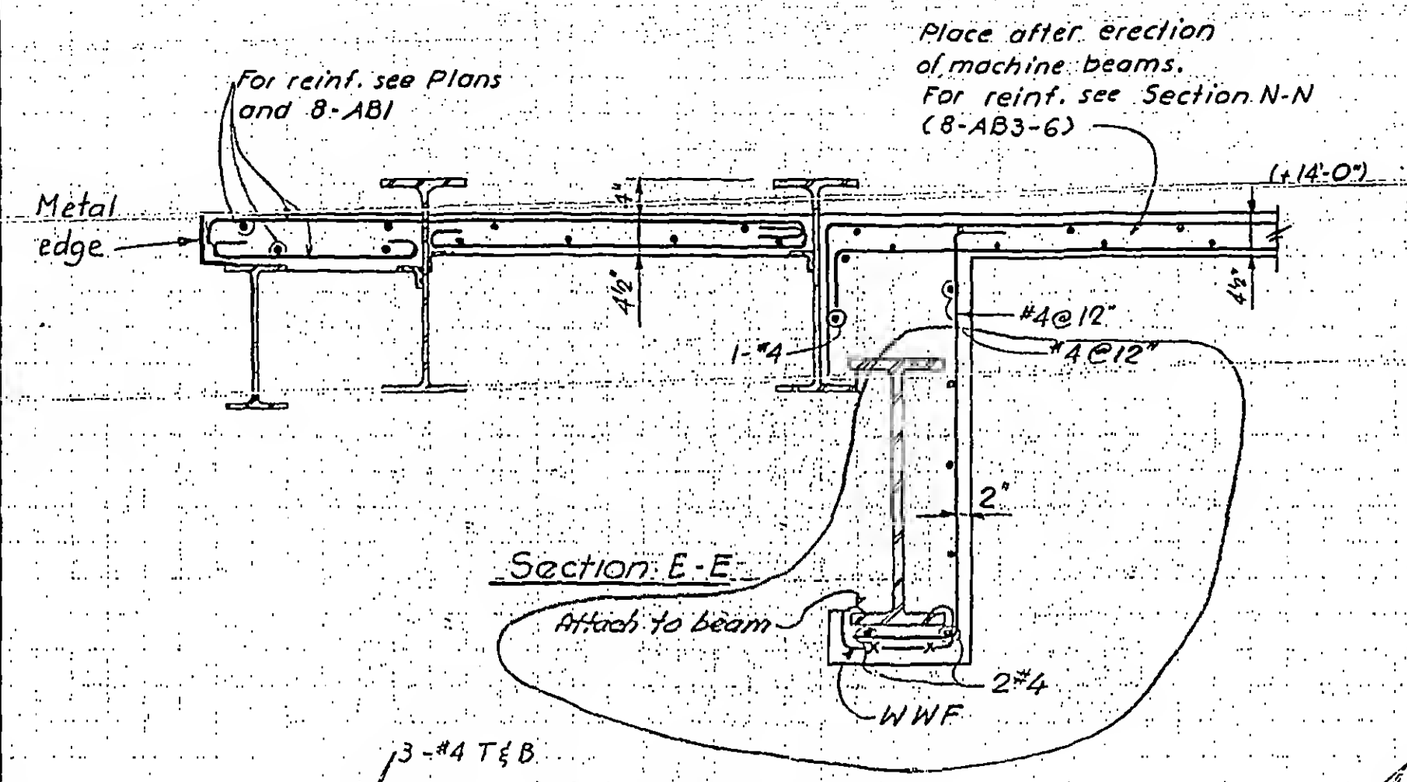

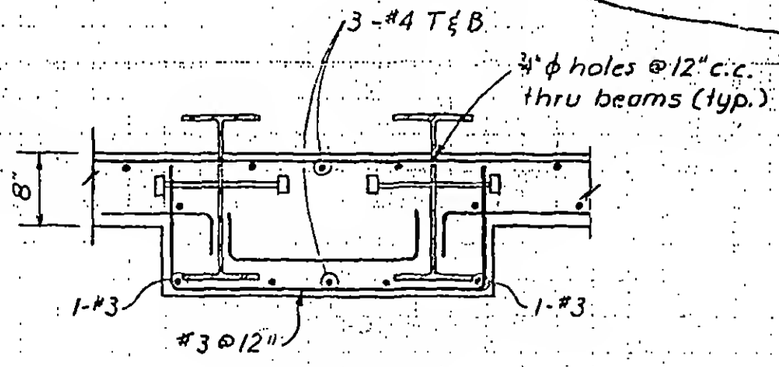

Section F-F

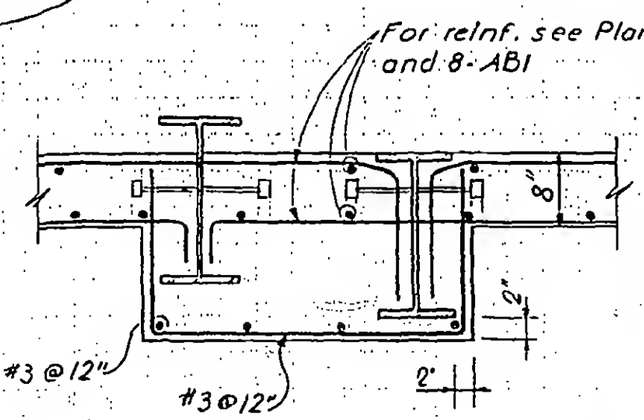

Section G-G

LICENSED PROFESSIONAL ENGINEER — LESLIE E. ROBERTSON — No. 34360 — UNIVERSITY OF THE STATE OF NEW YORK

8-AB3-8.2