
SKILLING, HELLE, CHRISTIANSEN, ROBERTSON -Structural & Civil Engineers

PROJECT THE WORLD TRADE CENTER | TITLE ELEVATOR PIT SECTIONS & DETAILS | DATE 10-24-69

REVISIONS

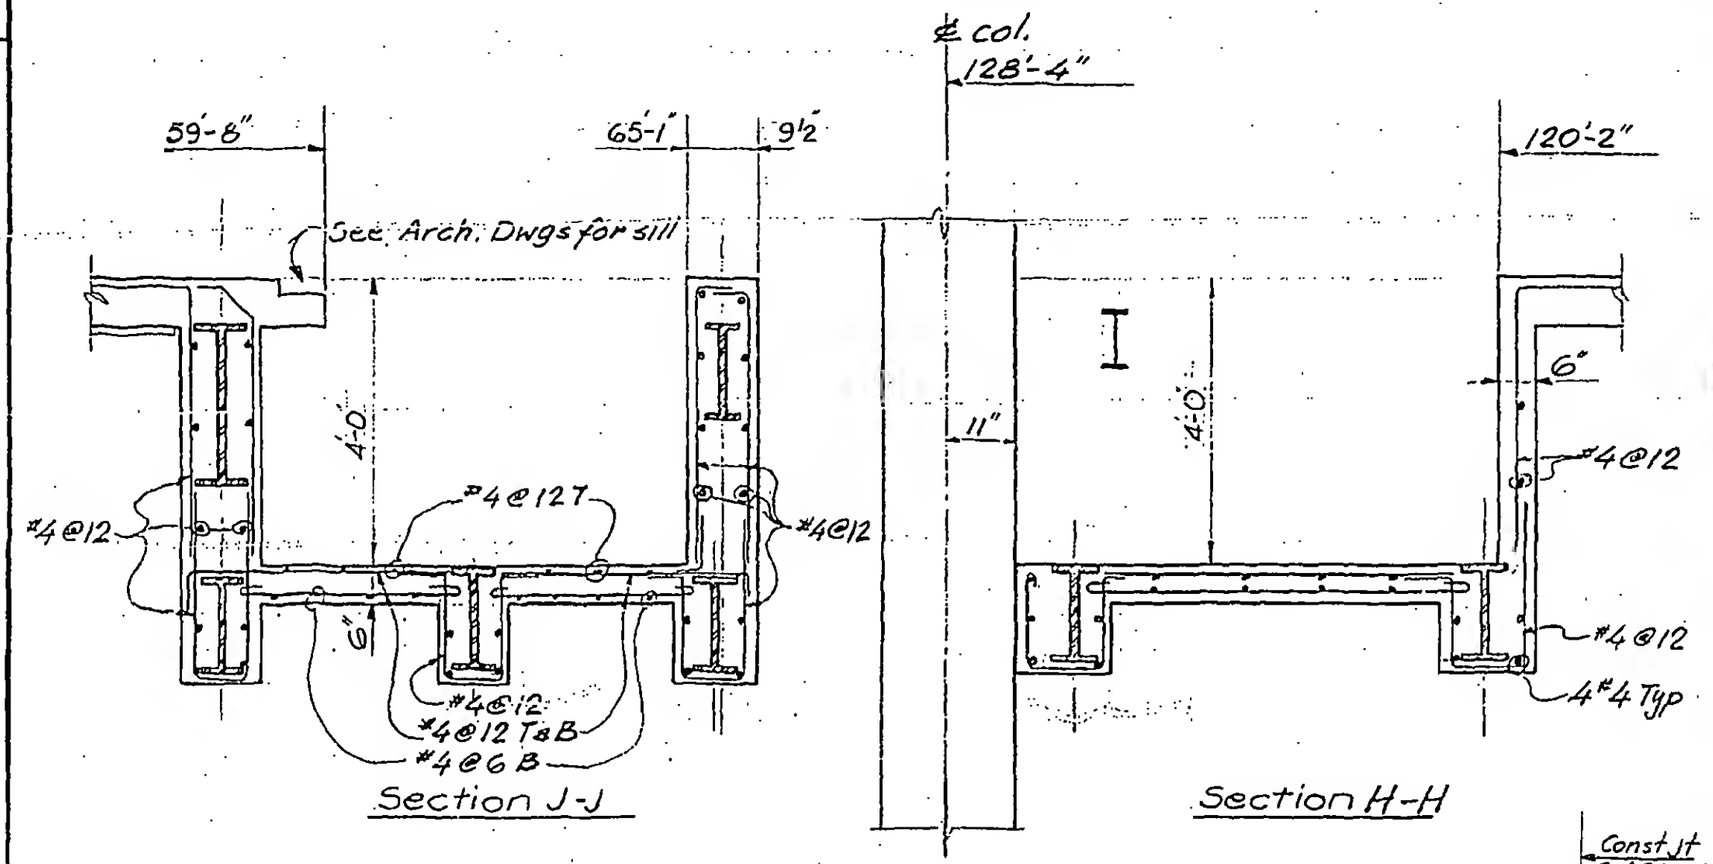

Section J-J

Section H-H

Section K-K

Section M-M

LICENSED PROFESSIONAL ENGINEER
LESLIE E. ROBERTSON
No. 34360
UNIVERSITY OF THE STATE OF NEW YORK

DESIGNED

DRAWN D. HUGGINS

REVIEWED

8-AB3-8.3