LICENSED PROFESSIONAL ENGINEER
LESLIE E. ROBERTSON
No. 34360
STATE OF NEW YORK
UNIVERSITY OF THE

REVISIONS
4-23-69


SKILLING - HELLE - CHRISTIANSEN - ROBERTSON
Structural & Civil Engineers

PROJECT THE WORLD TRADE CENTER

TITLE CONCRETE ENCASEMENT TO ELECTR. CONDUITS

DATE 3-1-68

8-AB3-18

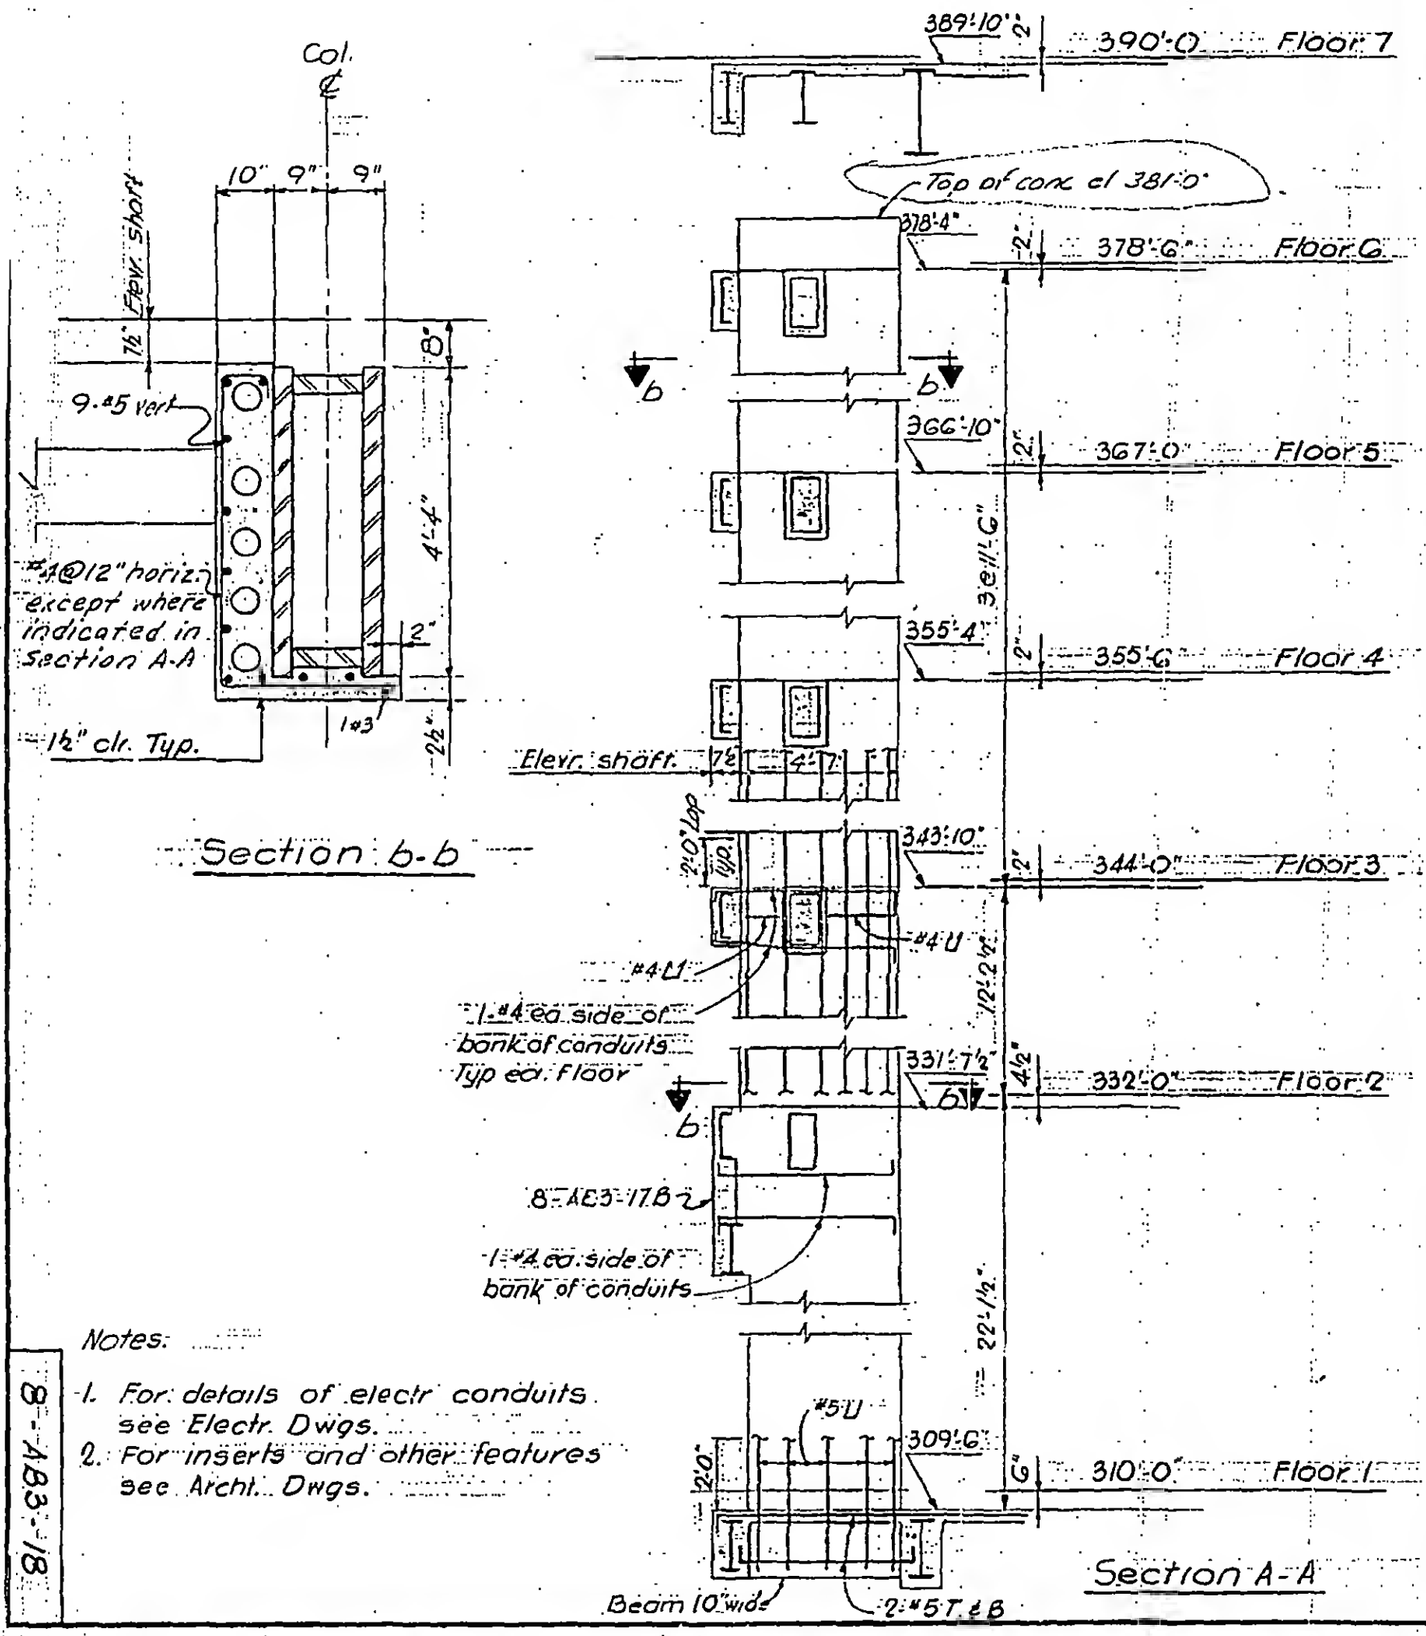

Notes:

1. For details of electr conduits see Electr. Dwgs.
2. For inserts and other features see Archt. Dwgs.