
SKILLING - HELLE - CHRISTIANSEN - ROBERTSON Structural & Civil Engineers


PROJECT THE WORLD TRADE CENTER | TITLE TELEPHONE CLOSET WITH SLEEVES AT EL. (+6") | DATE 3-1-68

REVISIONS

RE-NUMBERED 4-7-69

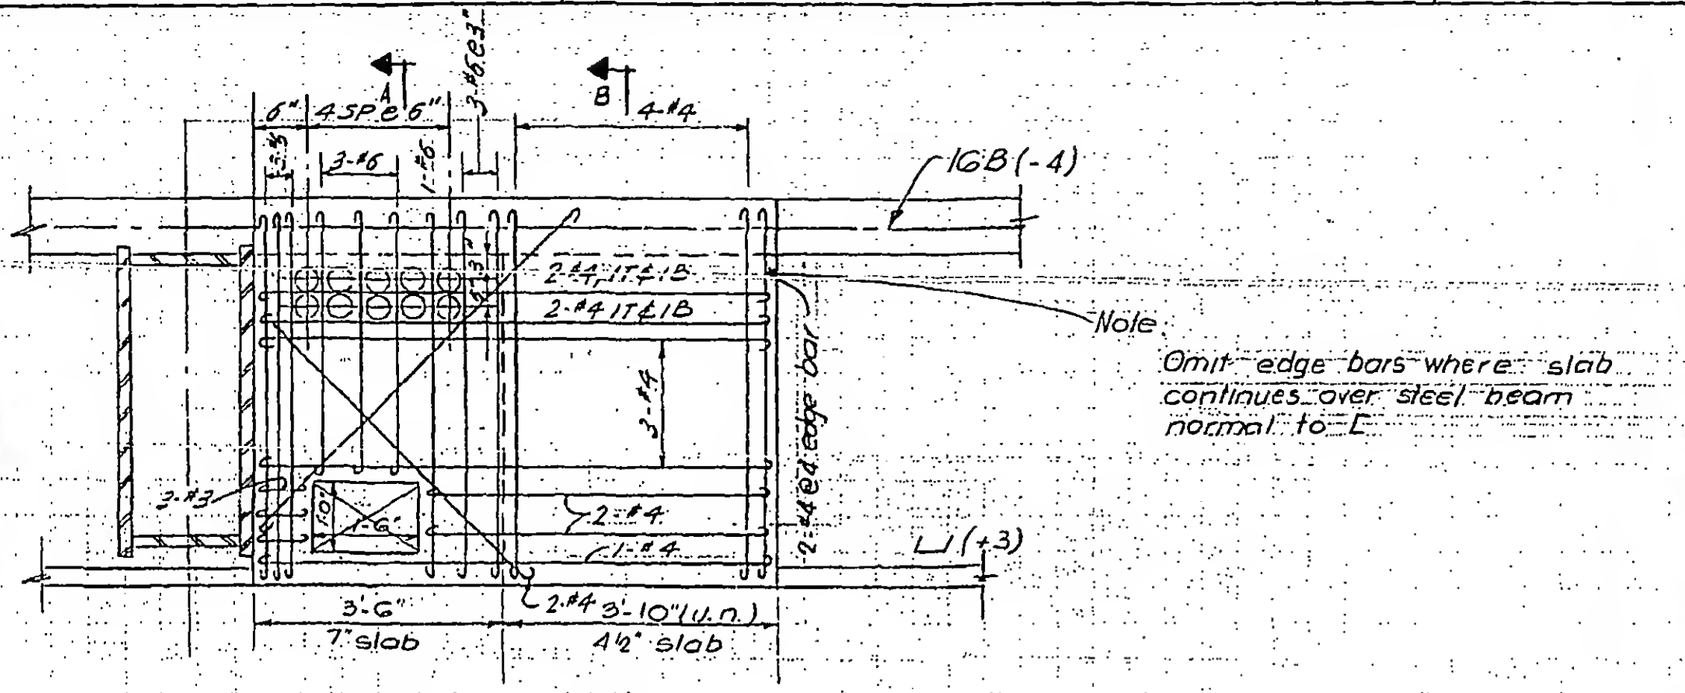

Note:
Omit edge bars where slab continues over steel beam normal to L

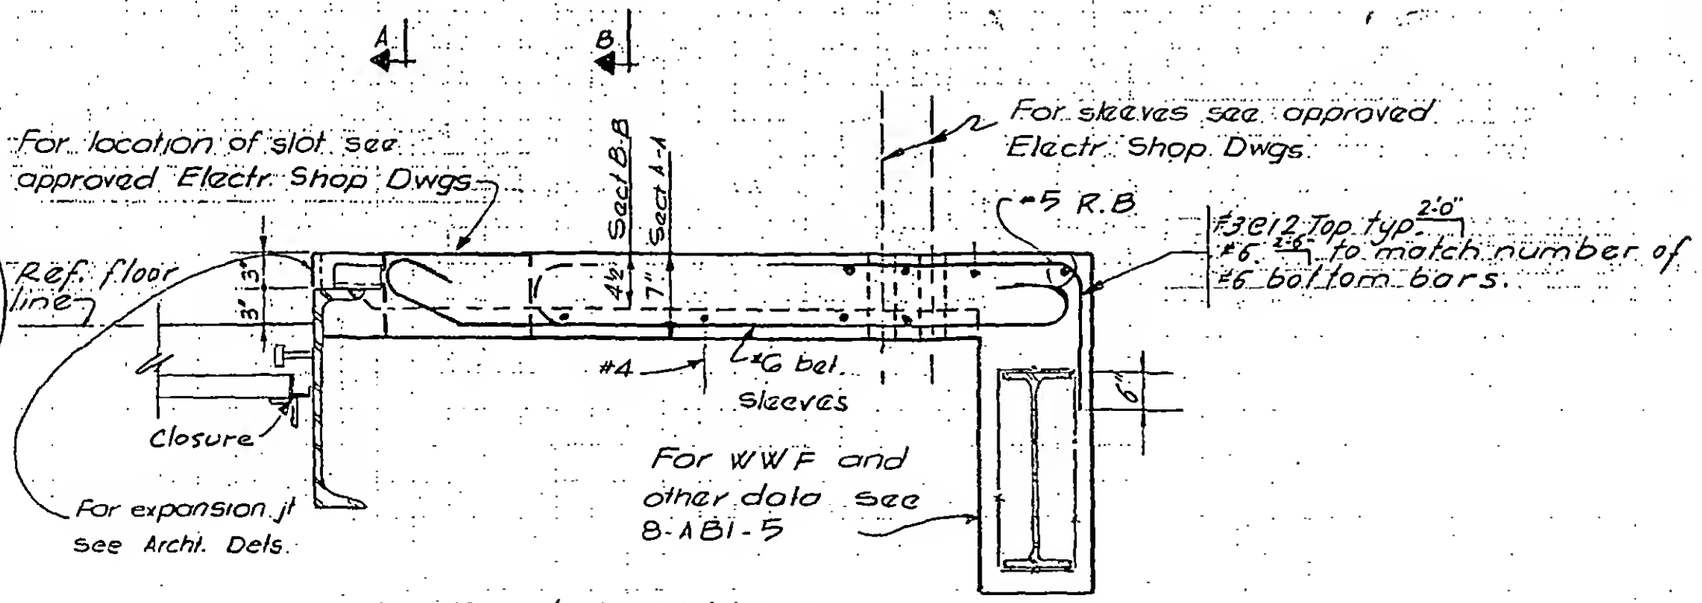

Section A-A and B-B
(Section B-B shown thus: _____)

LICENSED PROFESSIONAL ENGINEER LESLIE E. ROBERTSON No. 34360 UNIVERSITY OF THE STATE OF N.Y.

8-AB3-22.1