
SKILLING - HELLE - CHRISTIANSEN - ROBERTSON — Structural & Civil Engineers

PROJECT: TIIE WORLD TRADE CENTER | TITLE: TELEPHONE CLOSET AT COL 306 & 1003 AT EL. (40') | DATE: 3-1-68

REVISIONS

3-24-69

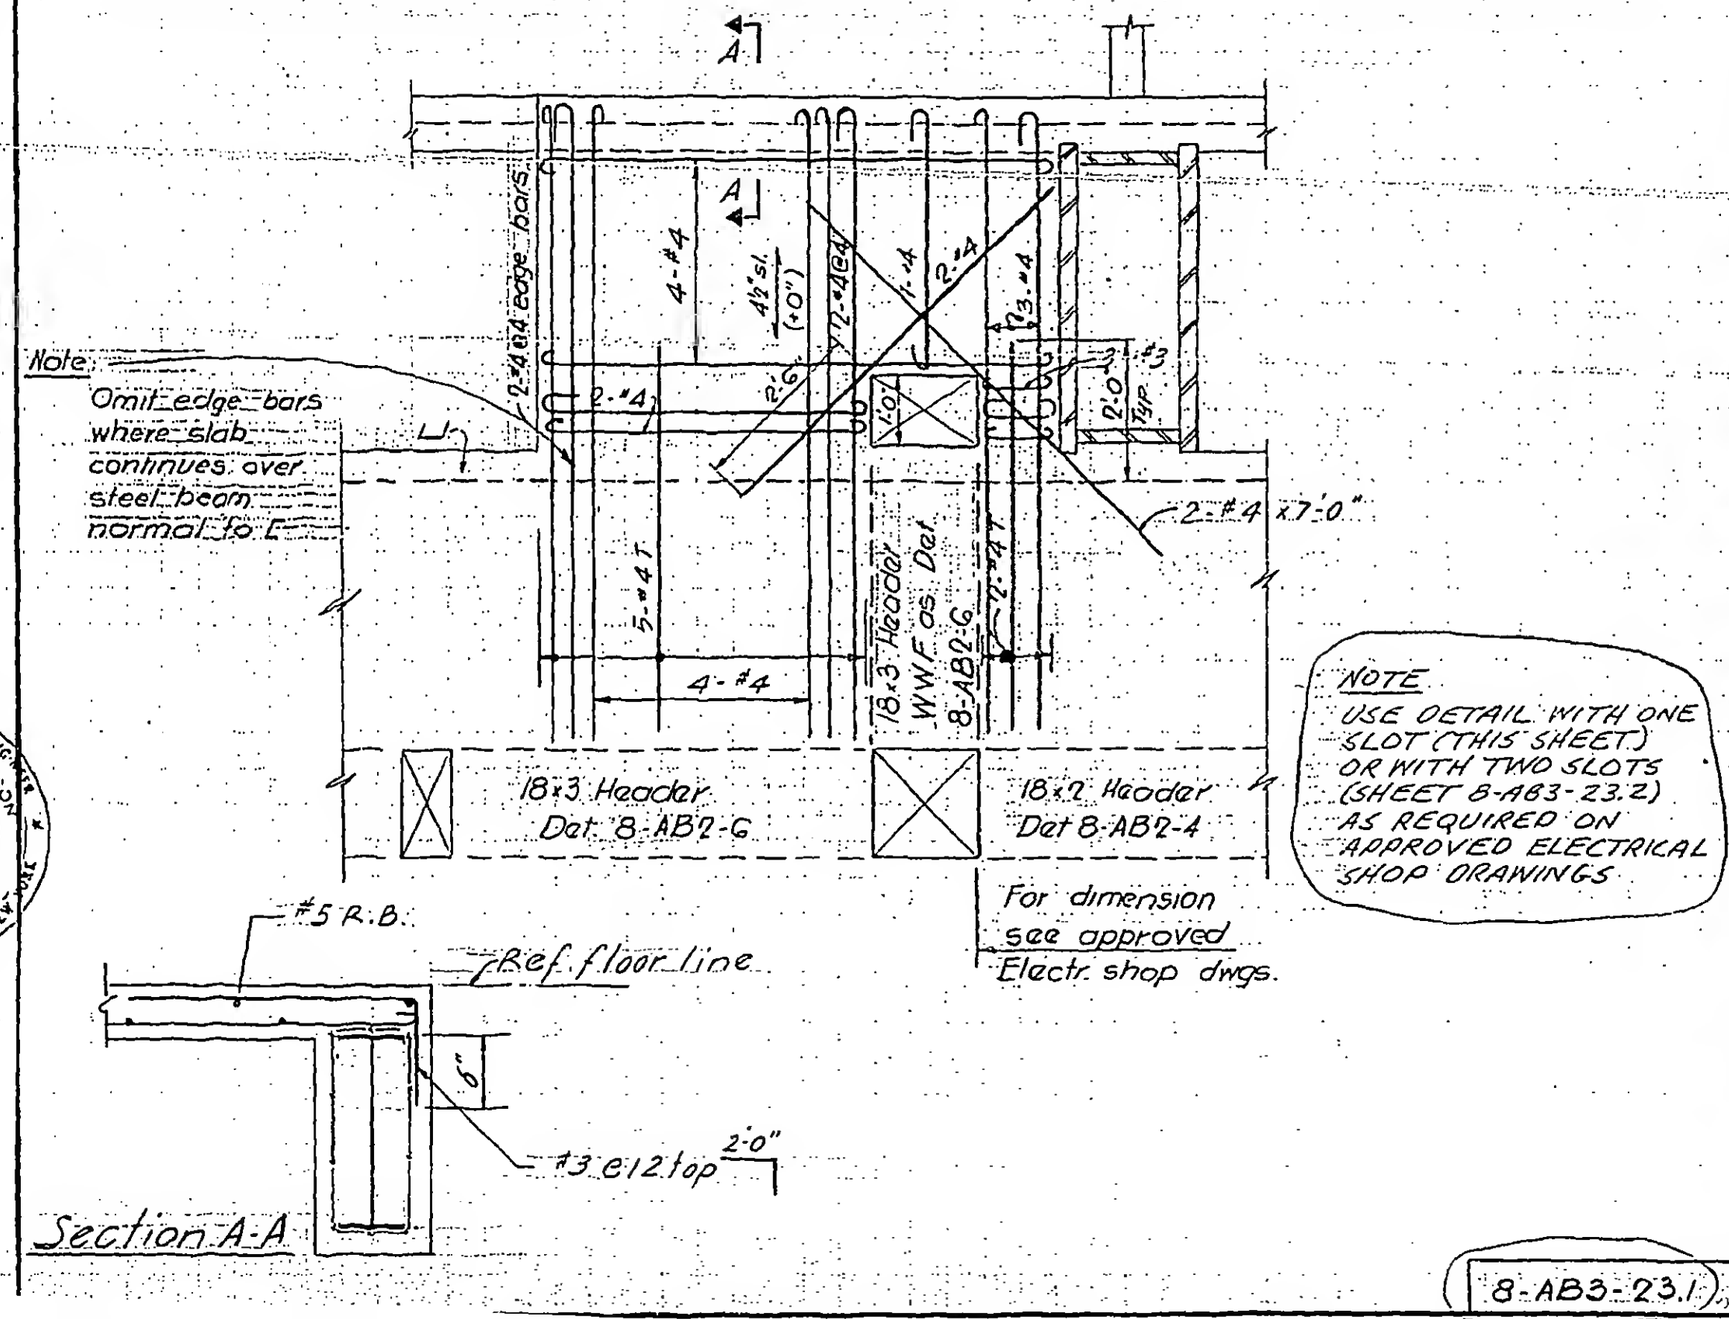

NOTE
USE DETAIL WITH ONE SLOT (THIS SHEET) OR WITH TWO SLOTS (SHEET 8-AB3-23.2) AS REQUIRED ON APPROVED ELECTRICAL SHOP DRAWINGS

LICENSED PROFESSIONAL ENGINEER LESLIE E. ROBERTSON No. 84360 UNIVERSITY OF THE STATE OF NEW YORK

8-AB3-23.1