
SKILLING, HELLE, CHRISTIANSEN, ROBERTSON — Structural & Civil Engineers

PROJECT: THE WORLD TRADE CENTER | TITLE: TELEPHONE CLOSET (WITH 2 OPNGS) AT EL (40') | DATE: 3-24-69

REVISIONS

TITLE AND NO. REVISED 4-7-69

8-A83-23.1

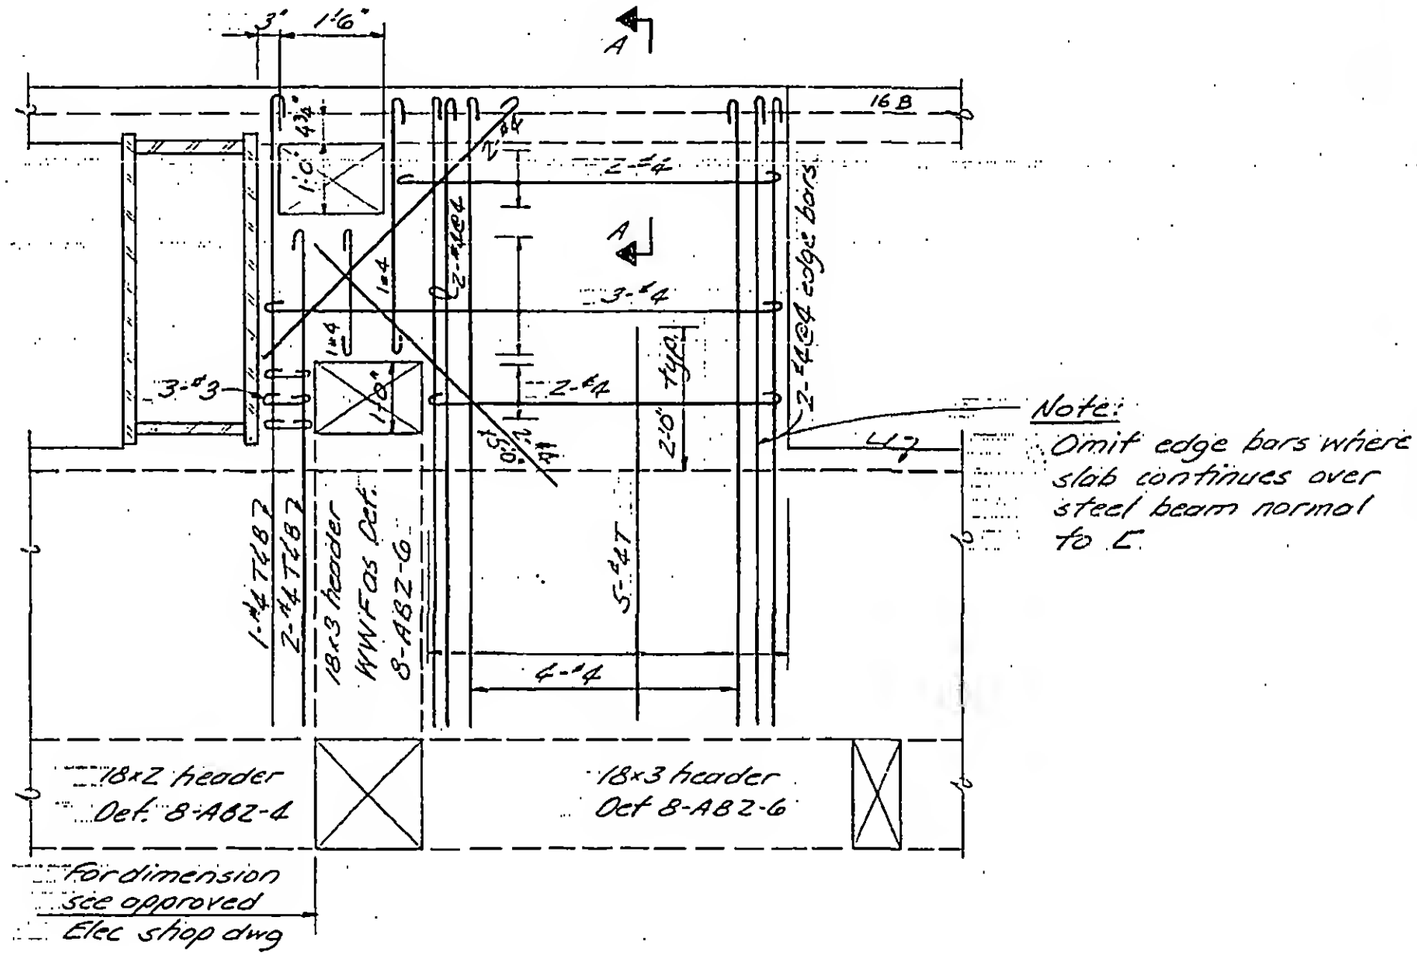

Note:
Omit edge bars where slab continues over steel beam normal to ℄

LICENSED PROFESSIONAL ENGINEER
LESLIE E. ROBERTSON
No. 34360
UNIVERSITY OF THE STATE OF NEW YORK

DESIGNED A.L.A.
DRAWN
REVIEWED

8-AB3-24.1