

SKILLING - HELLE - CHRISTIANSEN - ROBERTSON Structural & Civil Engineers

PROJECT THE WORLD TRADE CENTER | TITLE TELEPHONE CLOSET WITH SLEEVES AT EL. (+0") | DATE 3-1-68

REVISIONS

4-7-69

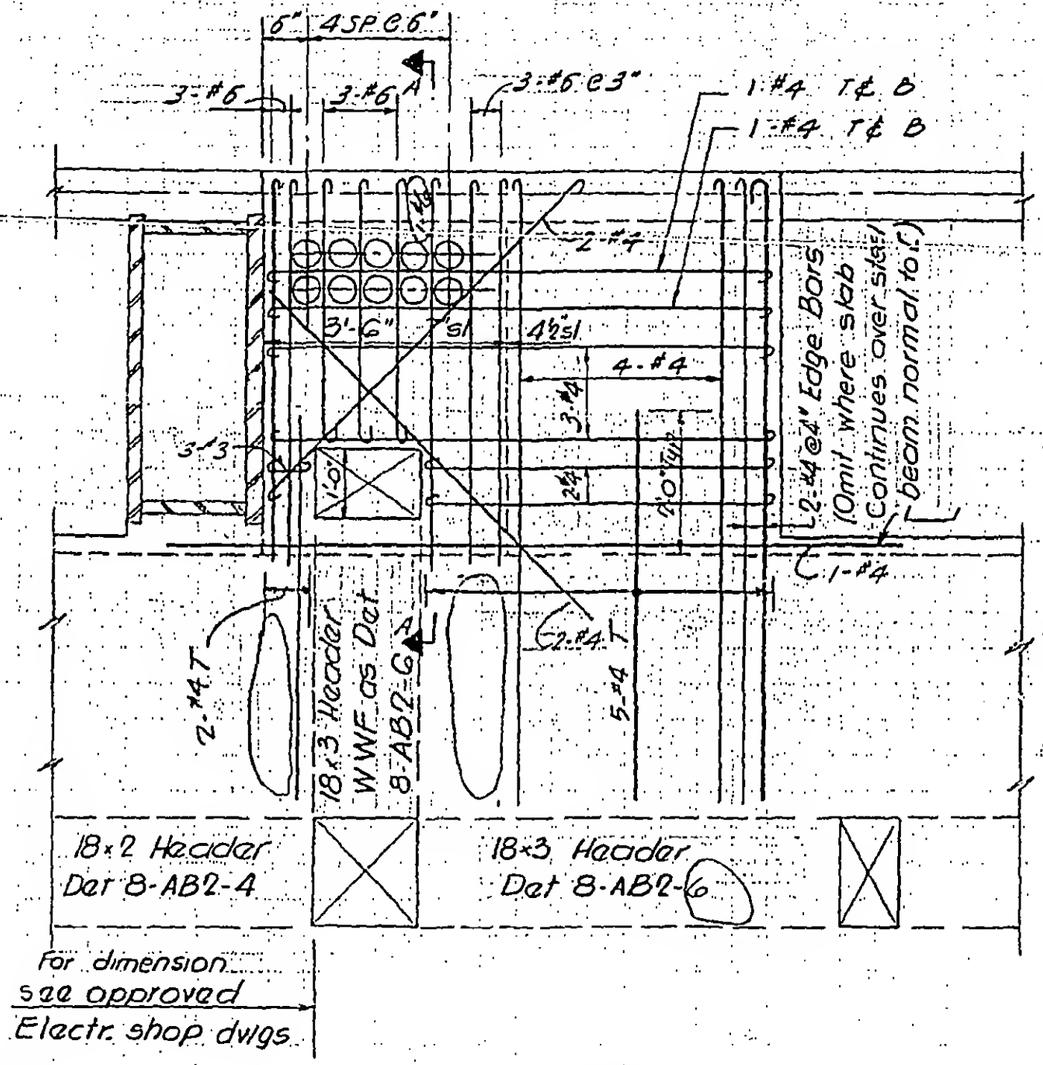

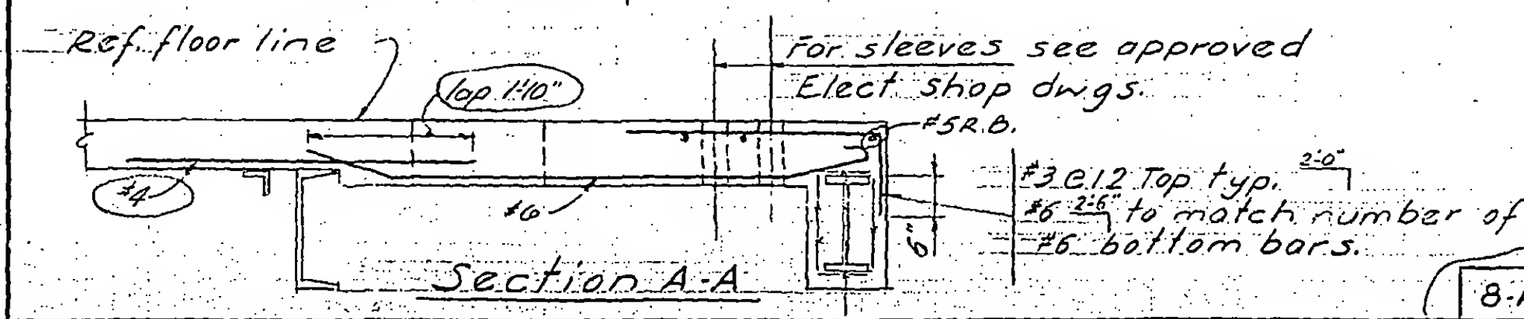

8-AB3-25.1

LICENSED PROFESSIONAL ENGINEER LESLIE E. ROBERTSON No. 34360 UNIVERSITY OF THE STATE OF NEW YORK