
SKILLING, HELLE, CHRISTIANSEN, ROBERTSON — Structural & Civil Engineers

PROJECT: THE WORLD TRADE CENTER | TITLE: TELEPHONE SLEEVES AT EL (-2") | DATE: 4-7-69

REVISIONS

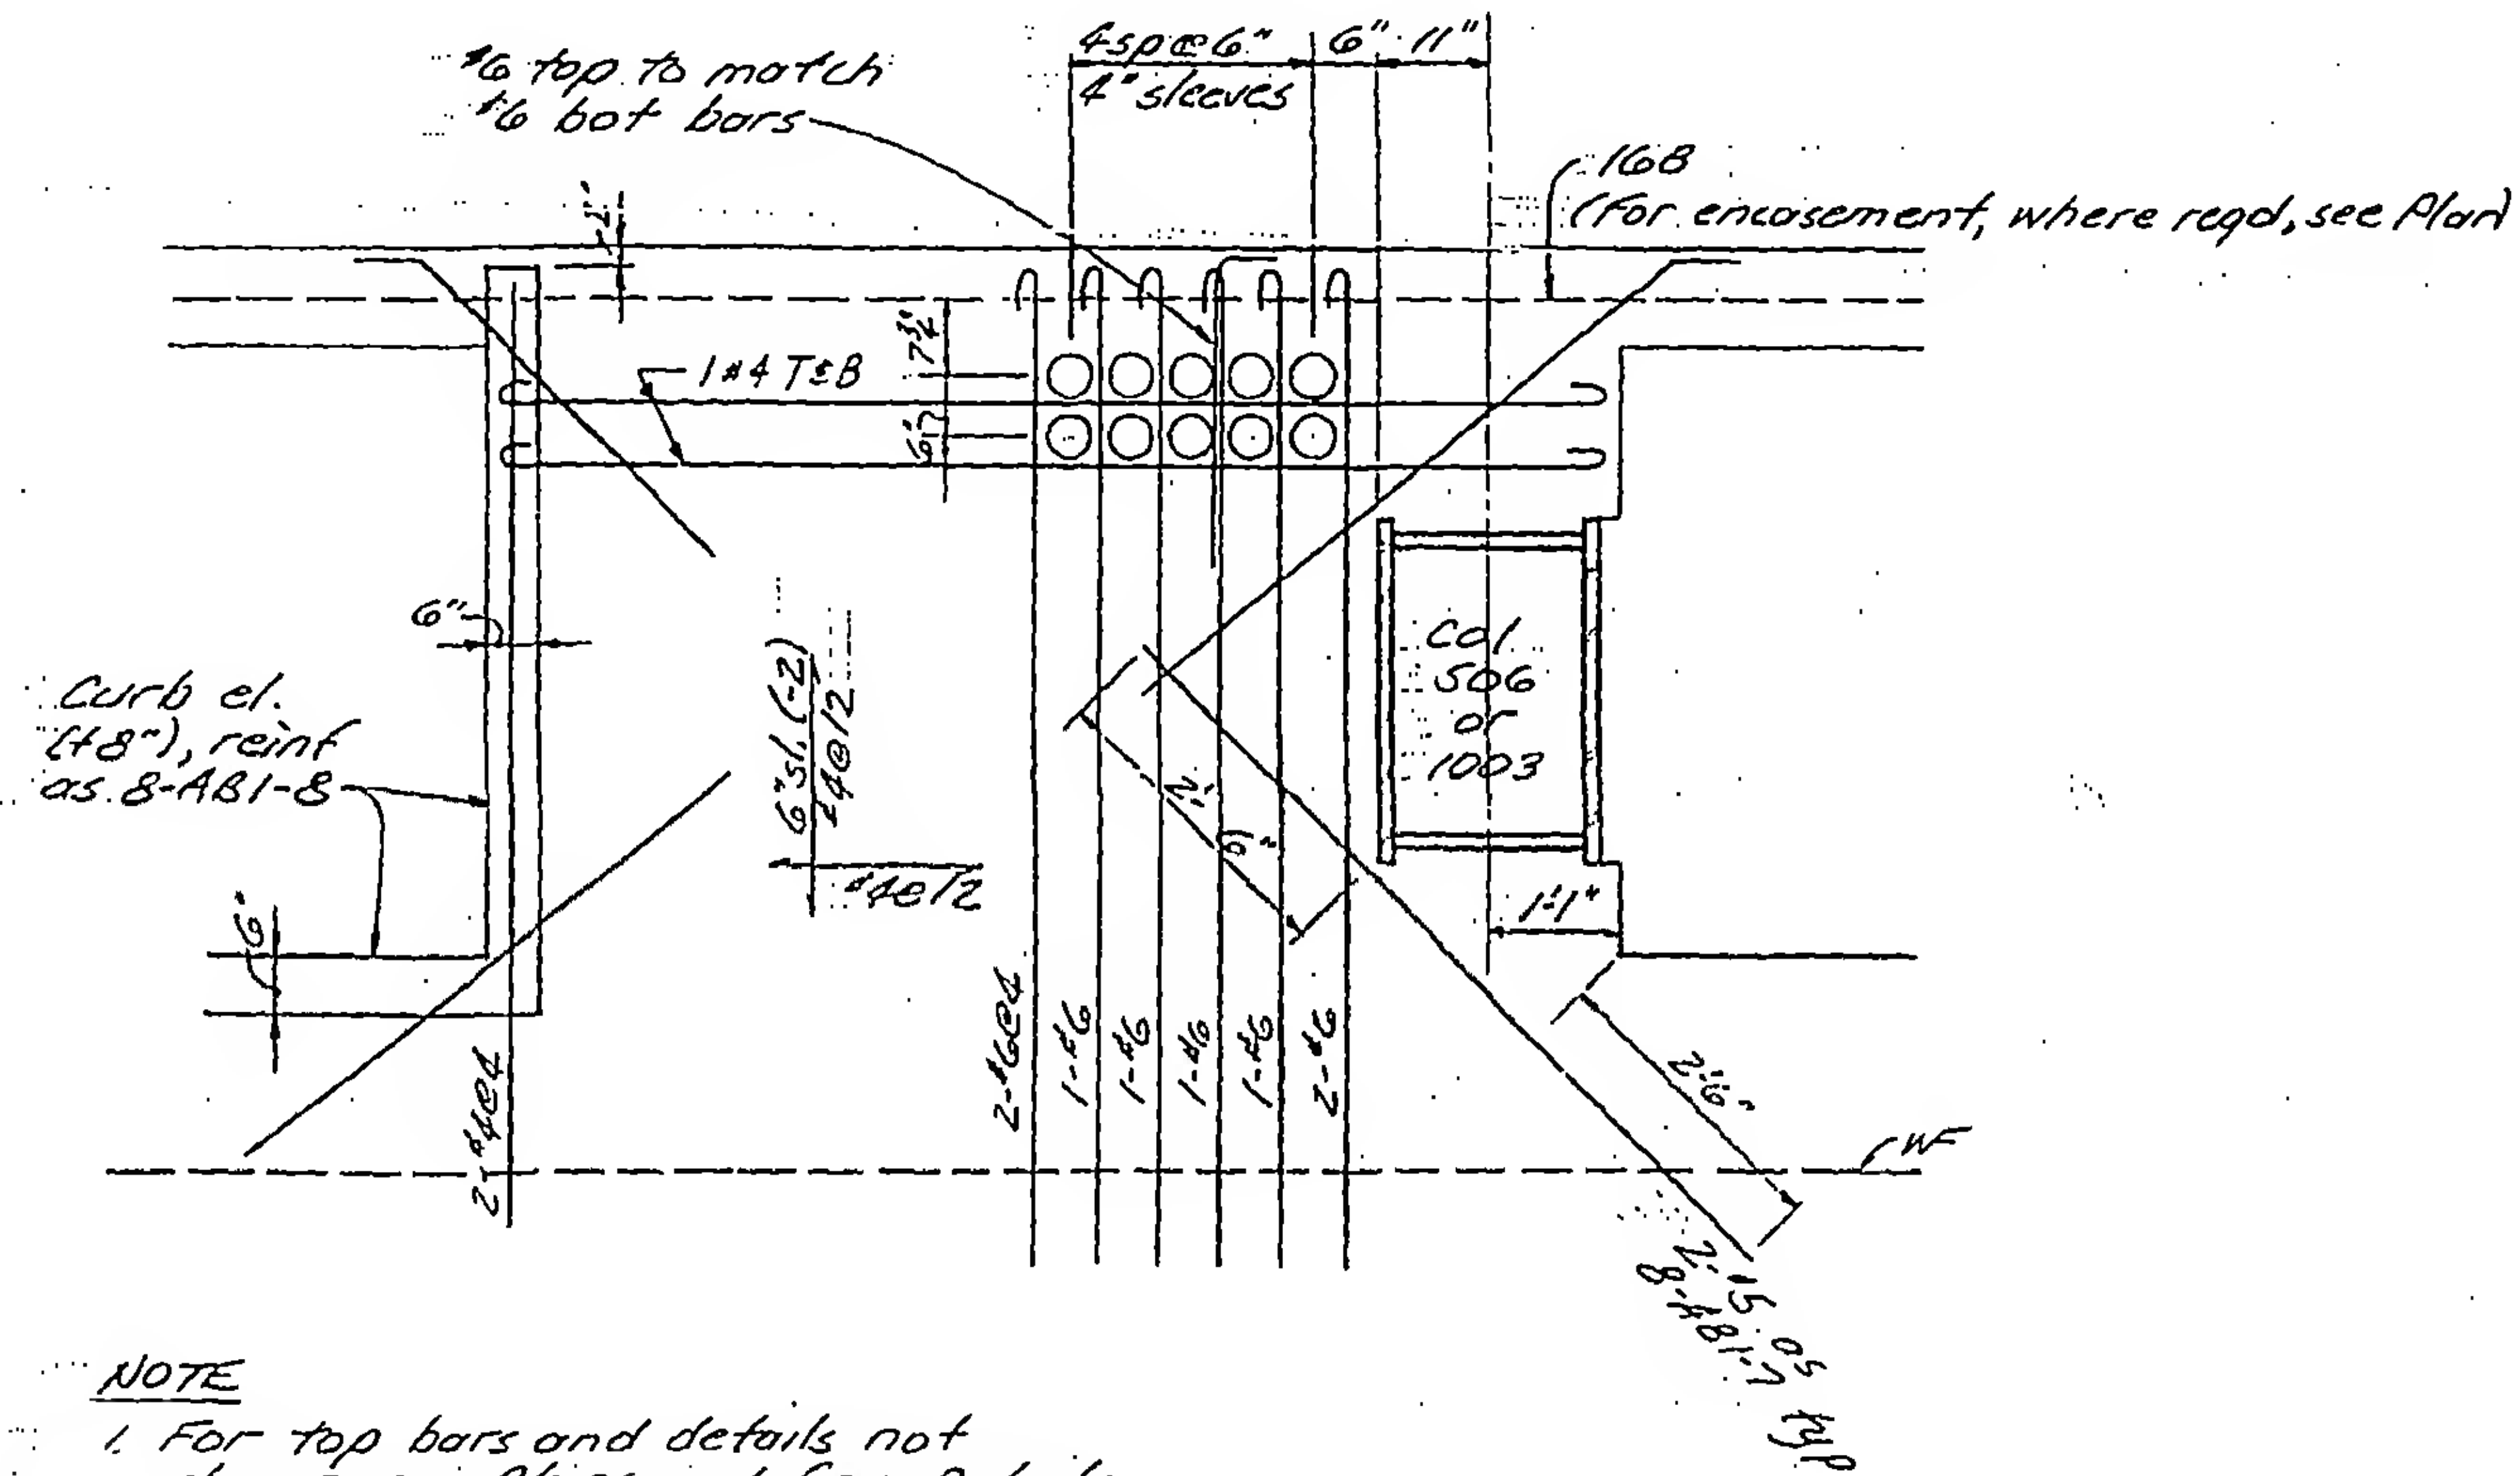

NOTE

1. For top bars and details not shown see Plans and Gen Details.
2. Floor 75 at Col 506 shown. Other locations similar; for modifications see Plans.

LICENSED PROFESSIONAL ENGINEER
LESLIE E. ROBERTSON
No. 34360
UNIVERSITY OF THE STATE OF NEW YORK

DESIGNED A.L.A.

DRAWN J. Adams

REVIEWED

8-AB3-25.3