
SKILLING - HELLE - CHRISTIANSEN - ROBERTSON Structural & Civil Engineers

PROJECT THE WORLD TRADE CENTER | TITLE ELECTRICAL CLOSET AT EL. (+6") | DATE 3-1-68

REVISIONS

1-28-69

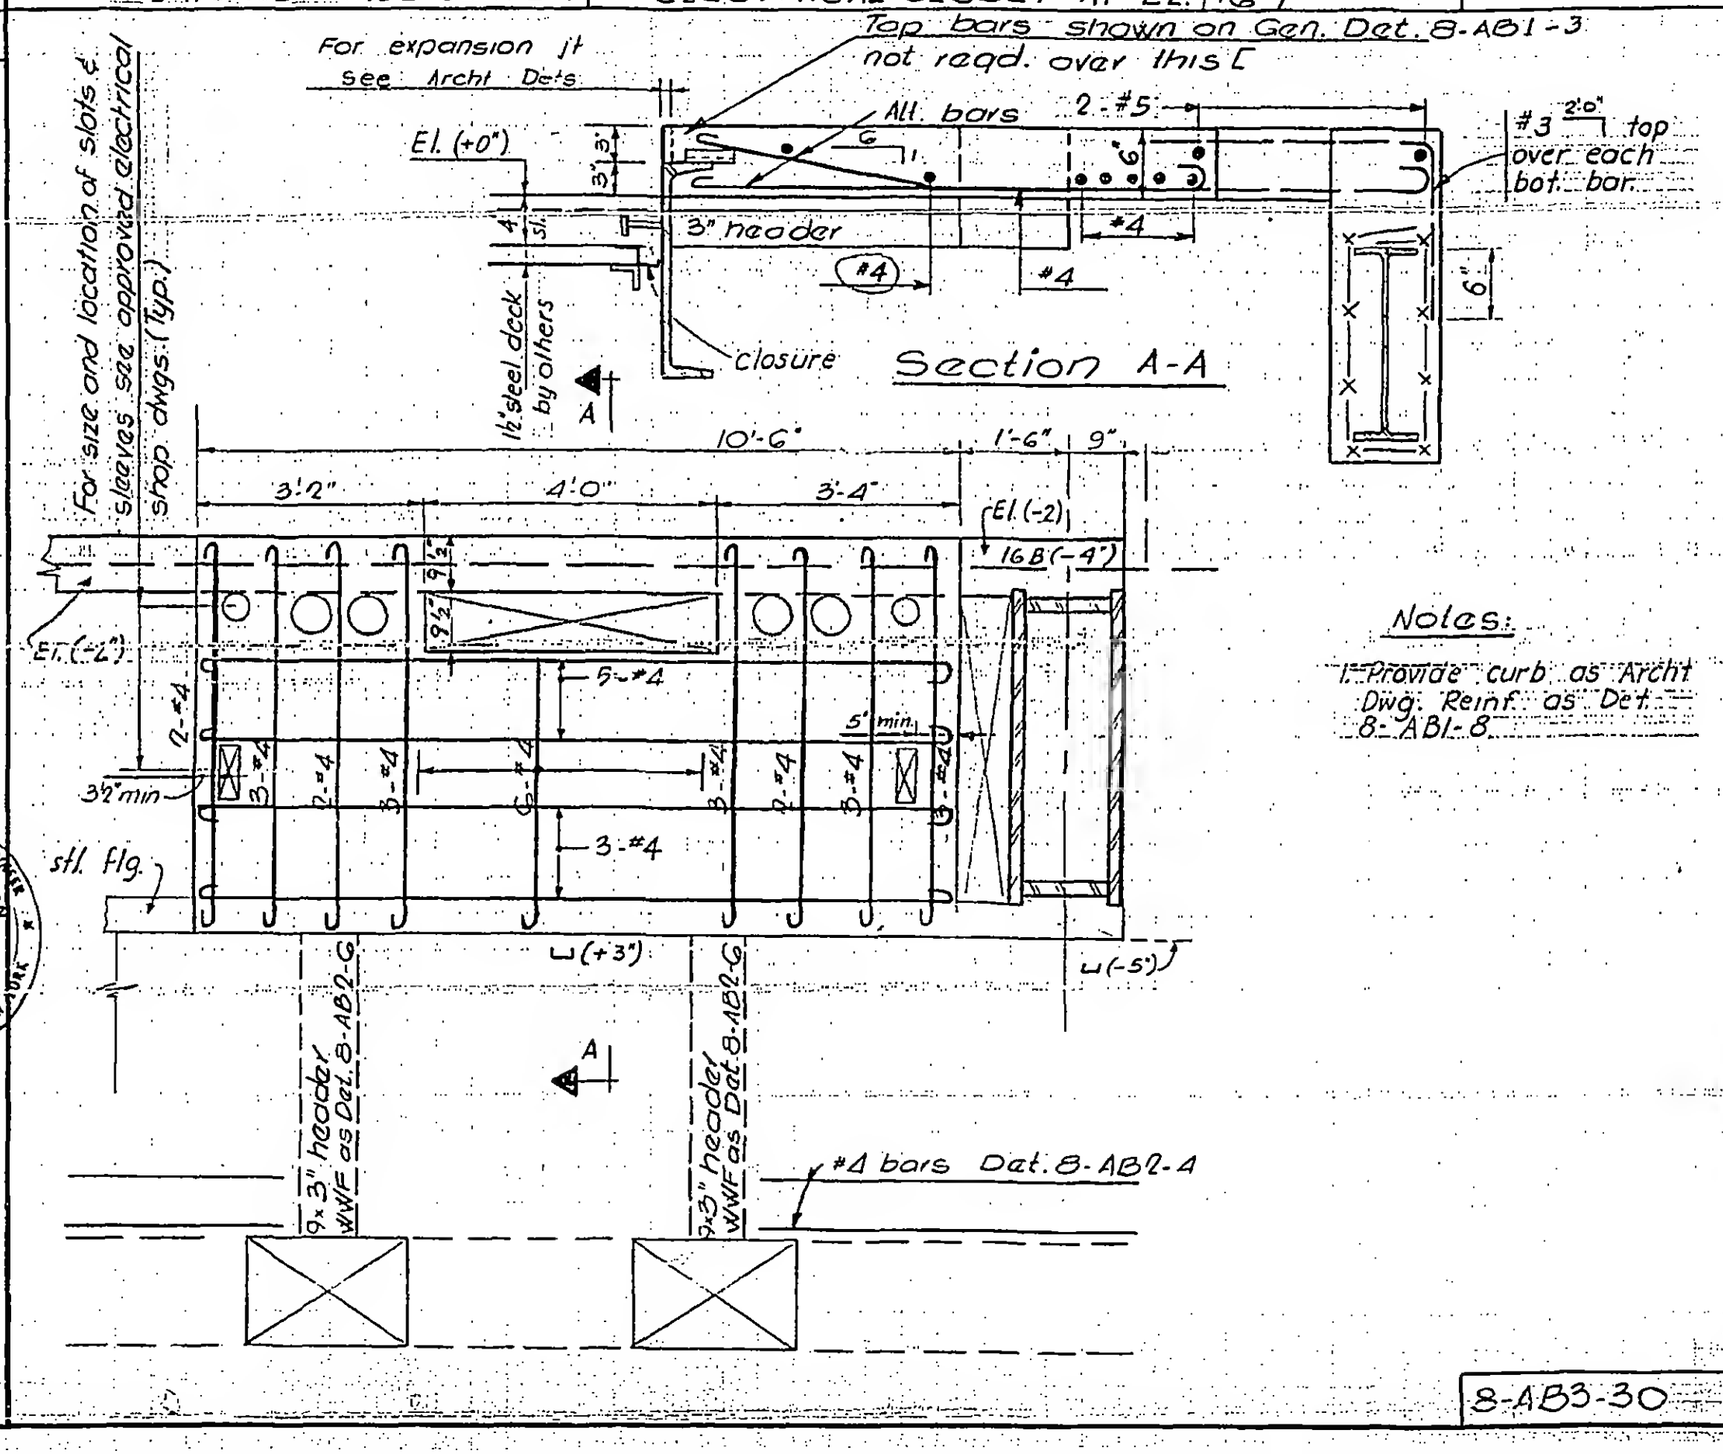

Notes:

1. Provide curb as Archt Dwg. Reinf. as Det. 8-AB1-8

LICENSED PROFESSIONAL ENGINEER
LESLIE E. ROBERTSON
No. 34360
UNIVERSITY OF THE STATE OF NEW YORK

8-AB3-30